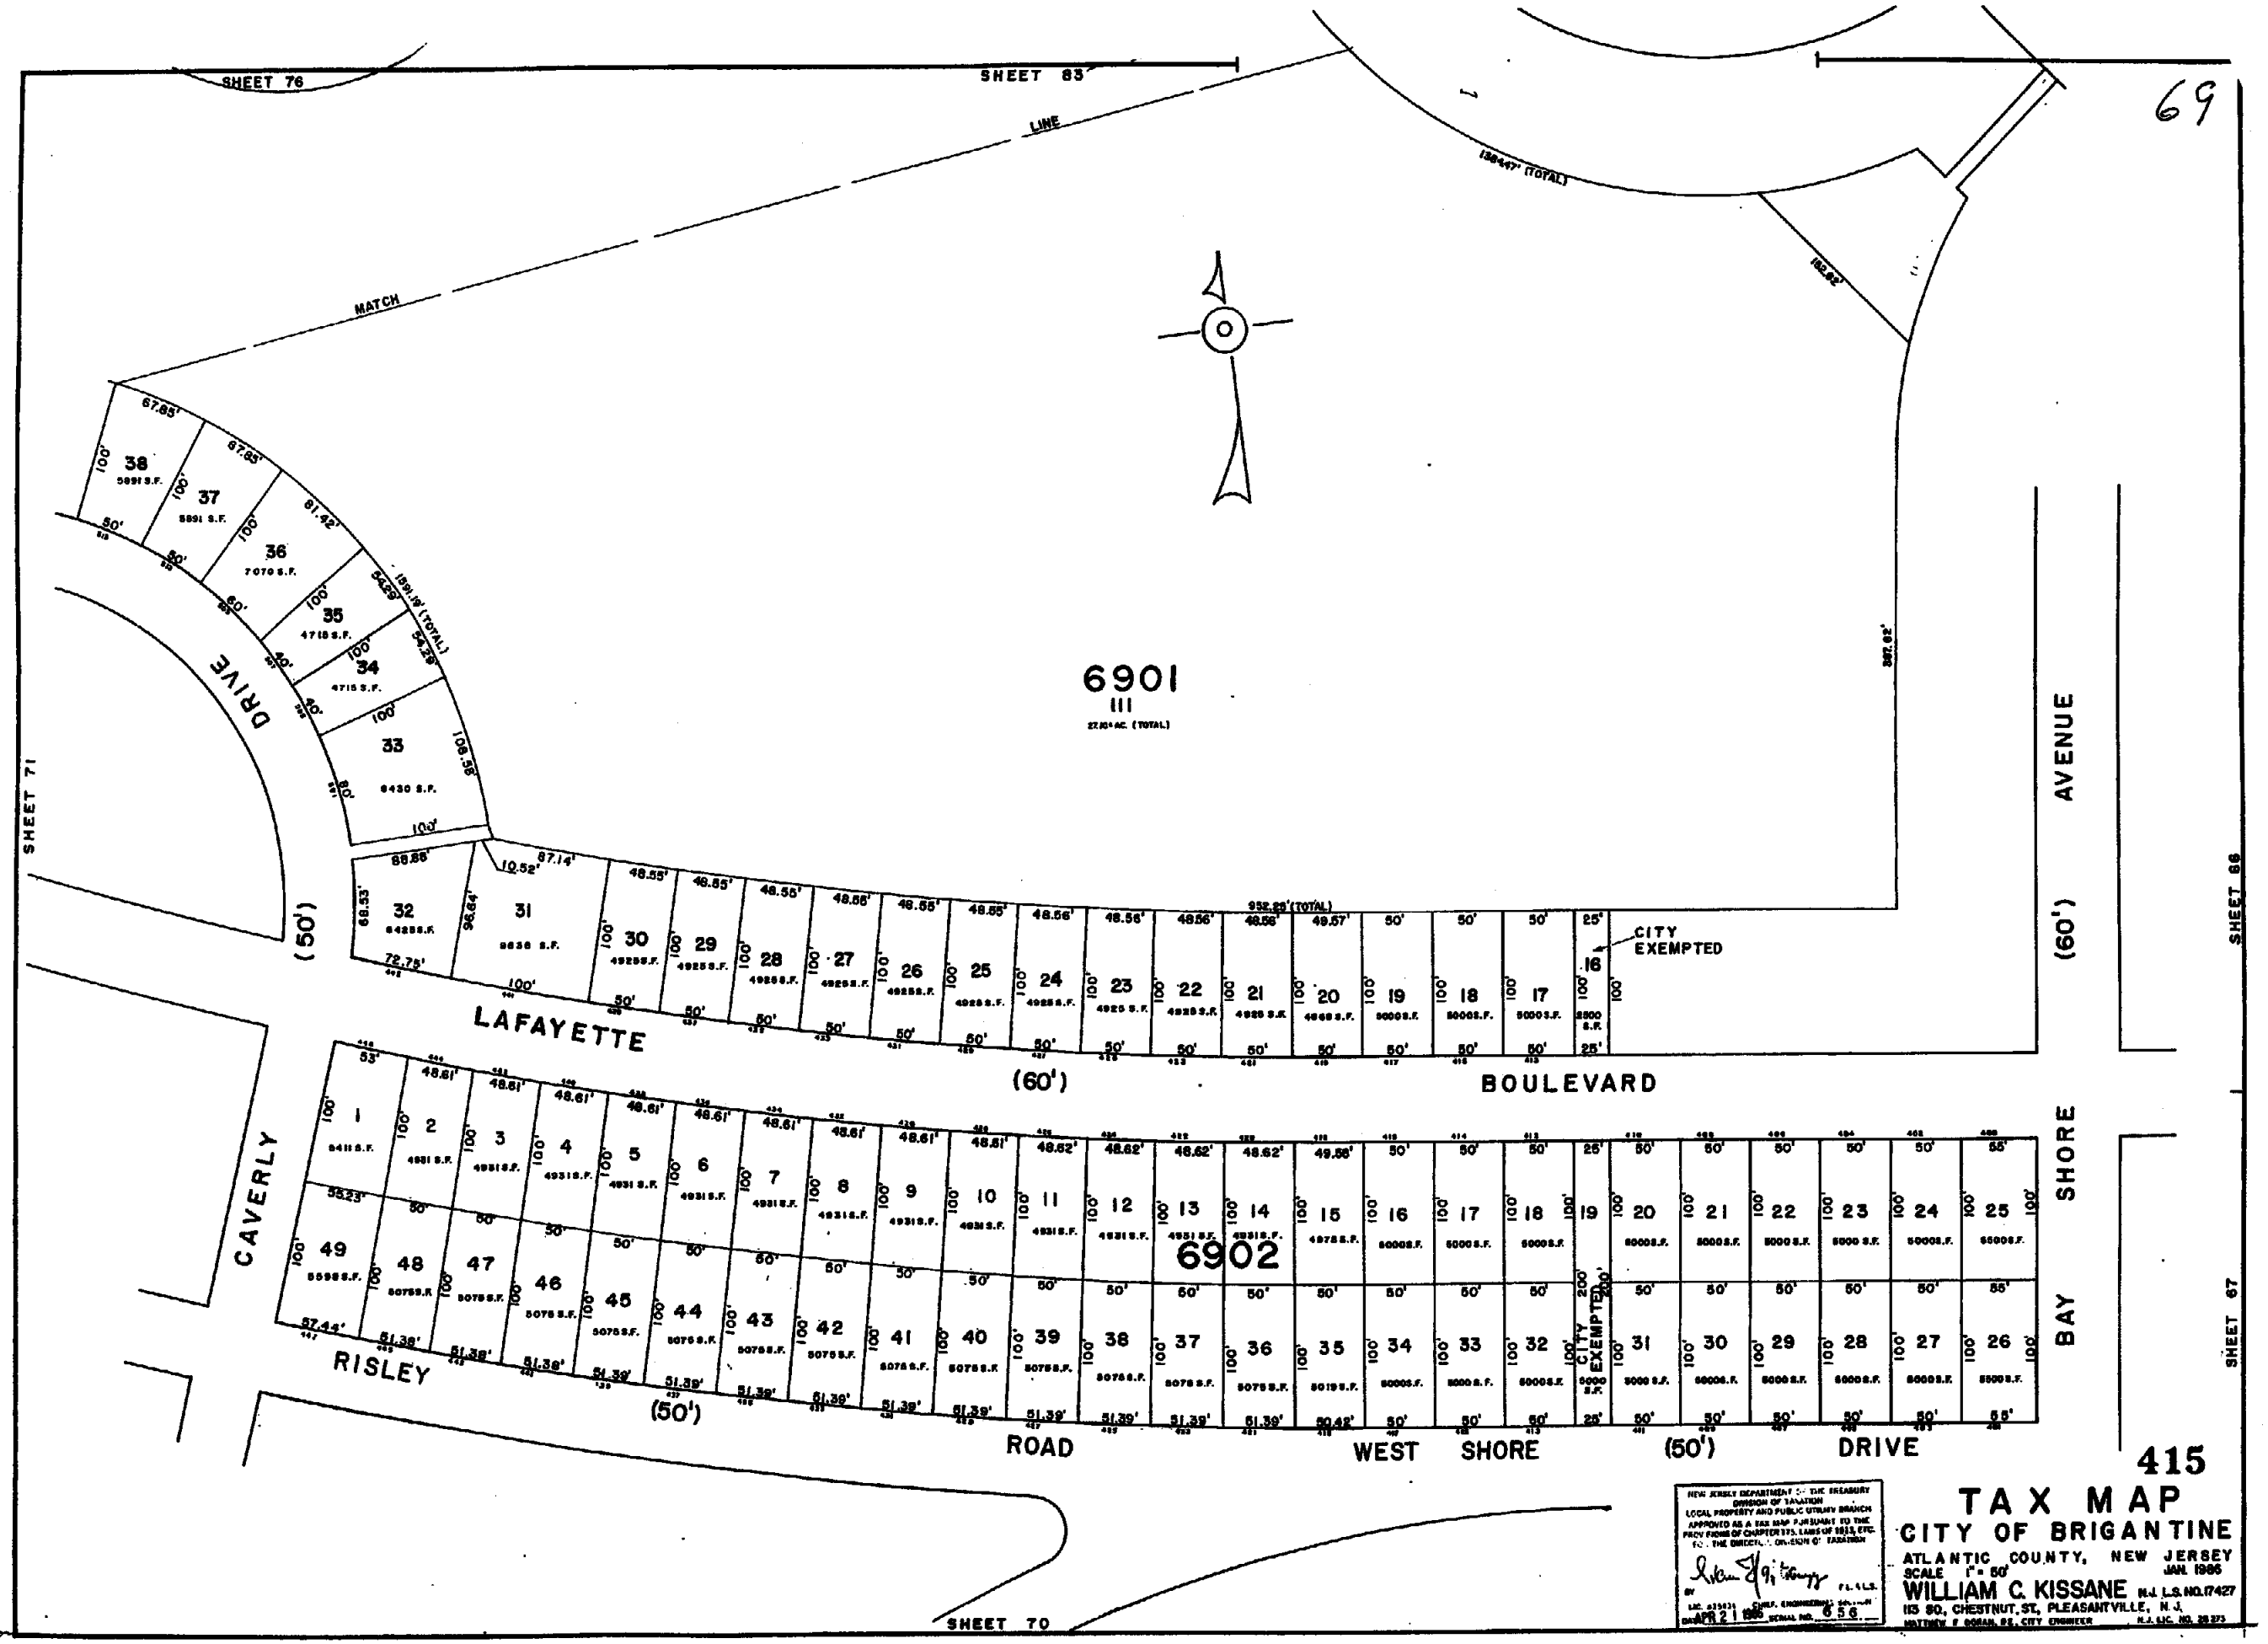
69
SHEET 76
SHEET 83
MATCH LINE
SHEET 71
SHEET 86
SHEET 67
SHEET 70
6901
III
27.10± AC. (TOTAL)
6902
CITY EXEMPTED
LAFAYETTE BOULEVARD (60')
CAVERLY DRIVE (50')
RISLEY ROAD (50')
WEST SHORE DRIVE (50')
BAY SHORE AVENUE (60')
415
TAX MAP
CITY OF BRIGANTINE
ATLANTIC COUNTY, NEW JERSEY
SCALE 1" = 50'
JAN. 1965
WILLIAM C. KISSANE N.J. L.S. NO. 17427
113 SO. CHESTNUT ST. PLEASANTVILLE, N.J.
MATTHEW F. GORAN, P.E. CITY ENGINEER N.J. LIC. NO. 28273
NEW JERSEY DEPARTMENT OF THE TREASURY
DIVISION OF TAXATION
LOCAL PROPERTY AND PUBLIC UTILITY BRANCH
APPROVED AS A TAX MAP PURSUANT TO THE PROVISIONS OF CHAPTER 175, LAWS OF 1955, ETC.
TO THE DIRECTOR, DIVISION OF TAXATION
BY
LIC. 035031 CIVIL ENGINEER
DATE APR 21 1965 SERIAL NO. 656