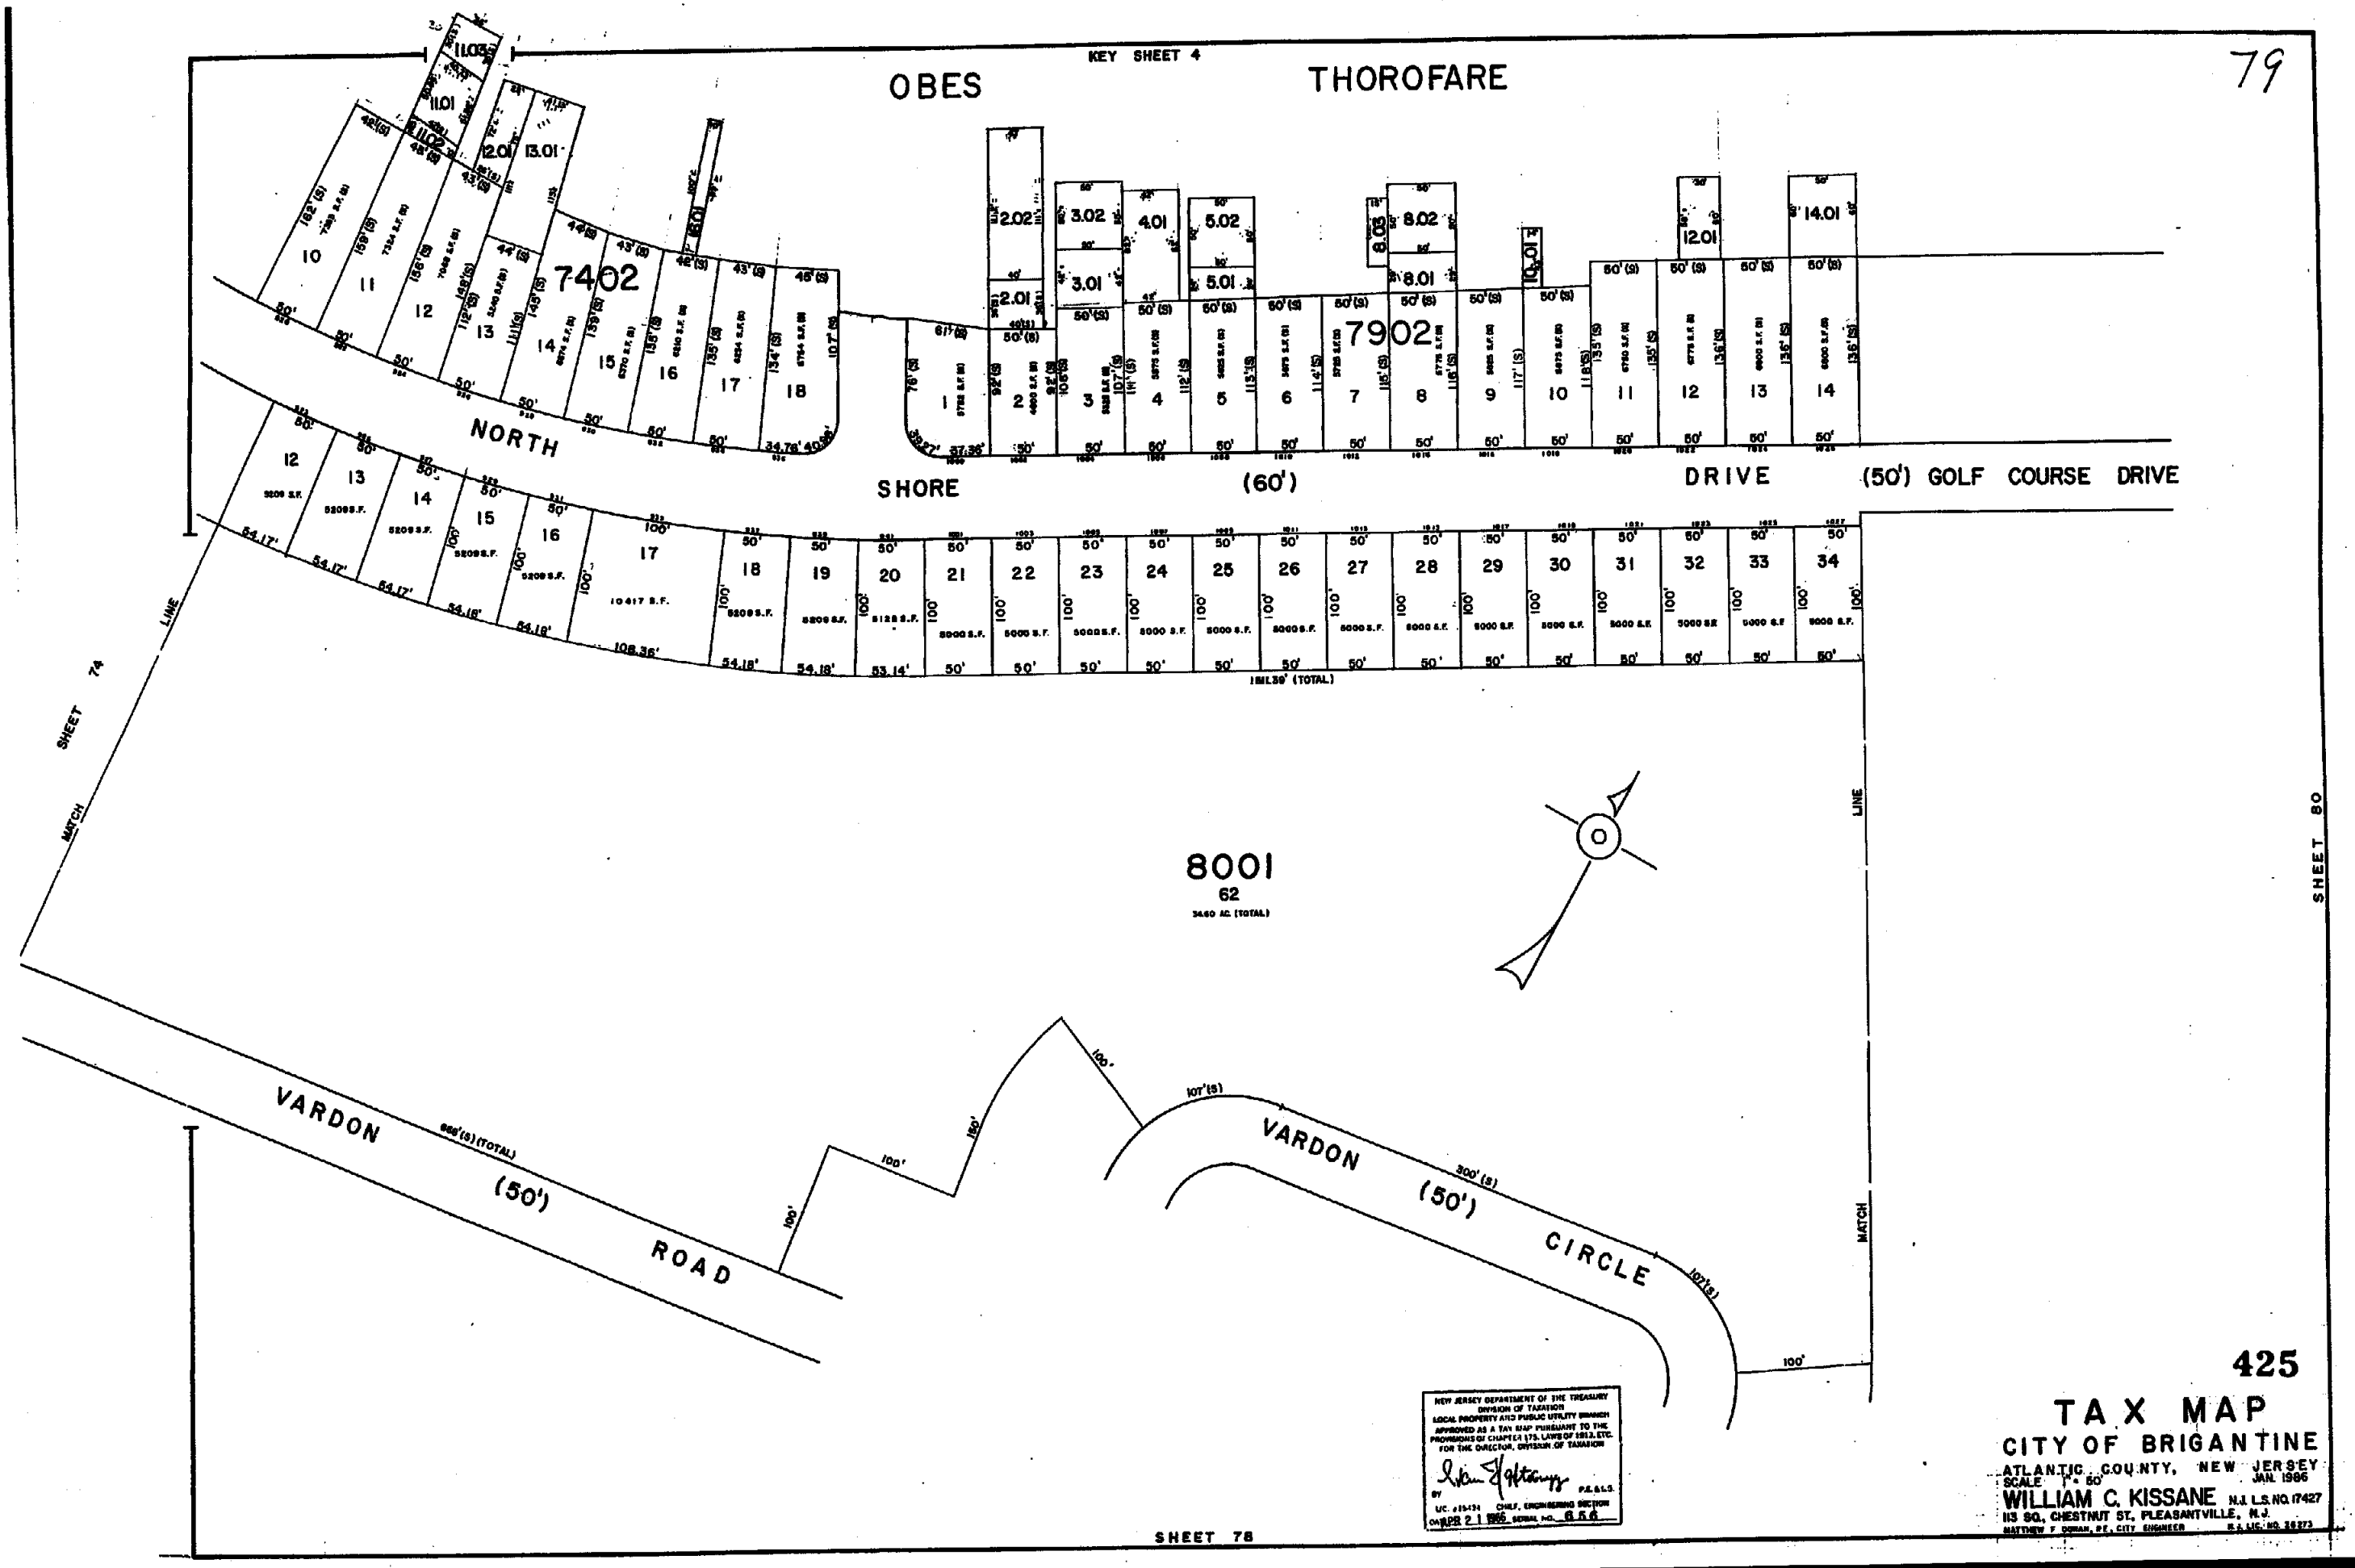
79
KEY SHEET 4
OBES THOROFARE
NORTH SHORE (60') DRIVE
(50') GOLF COURSE DRIVE
7402
7902
8001
62
34.60 AC. (TOTAL)
VARDON (50') ROAD
VARDON (50') CIRCLE
SHEET 74
MATCH LINE
SHEET 80
SHEET 78
NEW JERSEY DEPARTMENT OF THE TREASURY
DIVISION OF TAXATION
LOCAL PROPERTY AND PUBLIC UTILITY BRANCH
APPROVED AS A TAX MAP PURSUANT TO THE
PROVISIONS OF CHAPTER 175, LAWS OF 1913, ETC.
FOR THE DIRECTOR, DIVISION OF TAXATION
P.E. & L.S.
CHIEF, ENGINEERING SECTION
APR 21 1986
425
TAX MAP
CITY OF BRIGANTINE
ATLANTIC COUNTY, NEW JERSEY
SCALE 1" = 50'
JAN. 1986
WILLIAM C. KISSANE N.J. L.S. NO. 17427
113 SO. CHESTNUT ST., PLEASANTVILLE, N.J.
MATTHEW F. DOWAN, P.E., CITY ENGINEER