REVISIONS		
DATE	NAME	NO.

NOTE:

THIS SHEET HAS BEEN DRAWN USING COMPUTER AIDED DRAFTING/DESIGN (CAD/D) AND COORDINATE GEOMETRY (COGO).

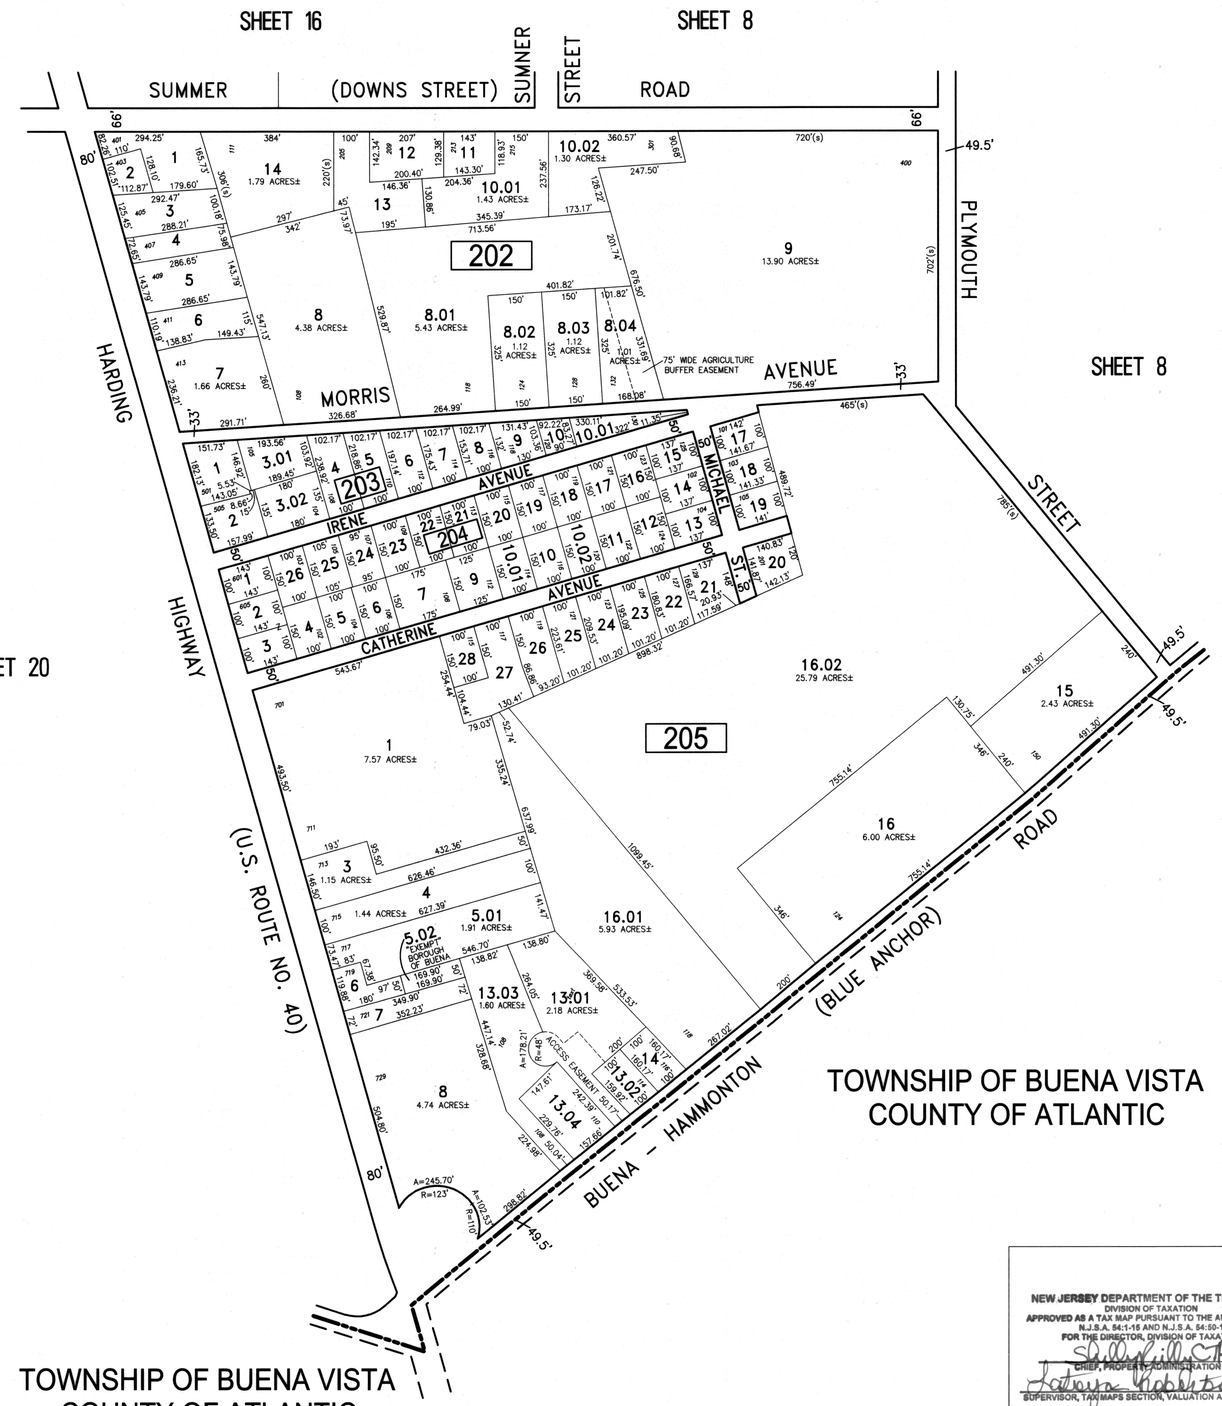

NEW JERSEY DEPARTMENT OF THE TREASURY
DIVISION OF TAXATION
APPROVED AS A TAX MAP PURSUANT TO THE AUTHORITY OF N.J.S.A. 54:1-15 AND N.J.S.A. 54:50-1
FOR THE DIRECTOR, DIVISION OF TAXATION

CHIEF, PROPERTY ADMINISTRATION

SUPERVISOR, TAX MAPS SECTION, VALUATION AND MAPPING

DATE NOV 22 2019 SERIAL NO. 1107

TAX MAP
BOROUGH OF BUENA

ATLANTIC COUNTY NEW JERSEY

SCALE: 1" = 200' DATE: 3-12-2019

CHARLES E. ADAMSON N.J.P.L.S. LIC. NO. 42627

REMINGTON & VERNICK ENGINEERS
845 N. MAIN STREET, PLEASANTVILLE, N.J. 08232
(609) 645-7110, FAX (609) 645-7076, WEB SITE ADDRESS: WWW.RVE.COM
Certificate of Authorization: 24 GA 28003300
–ENGINEERING EXCELLENCE–