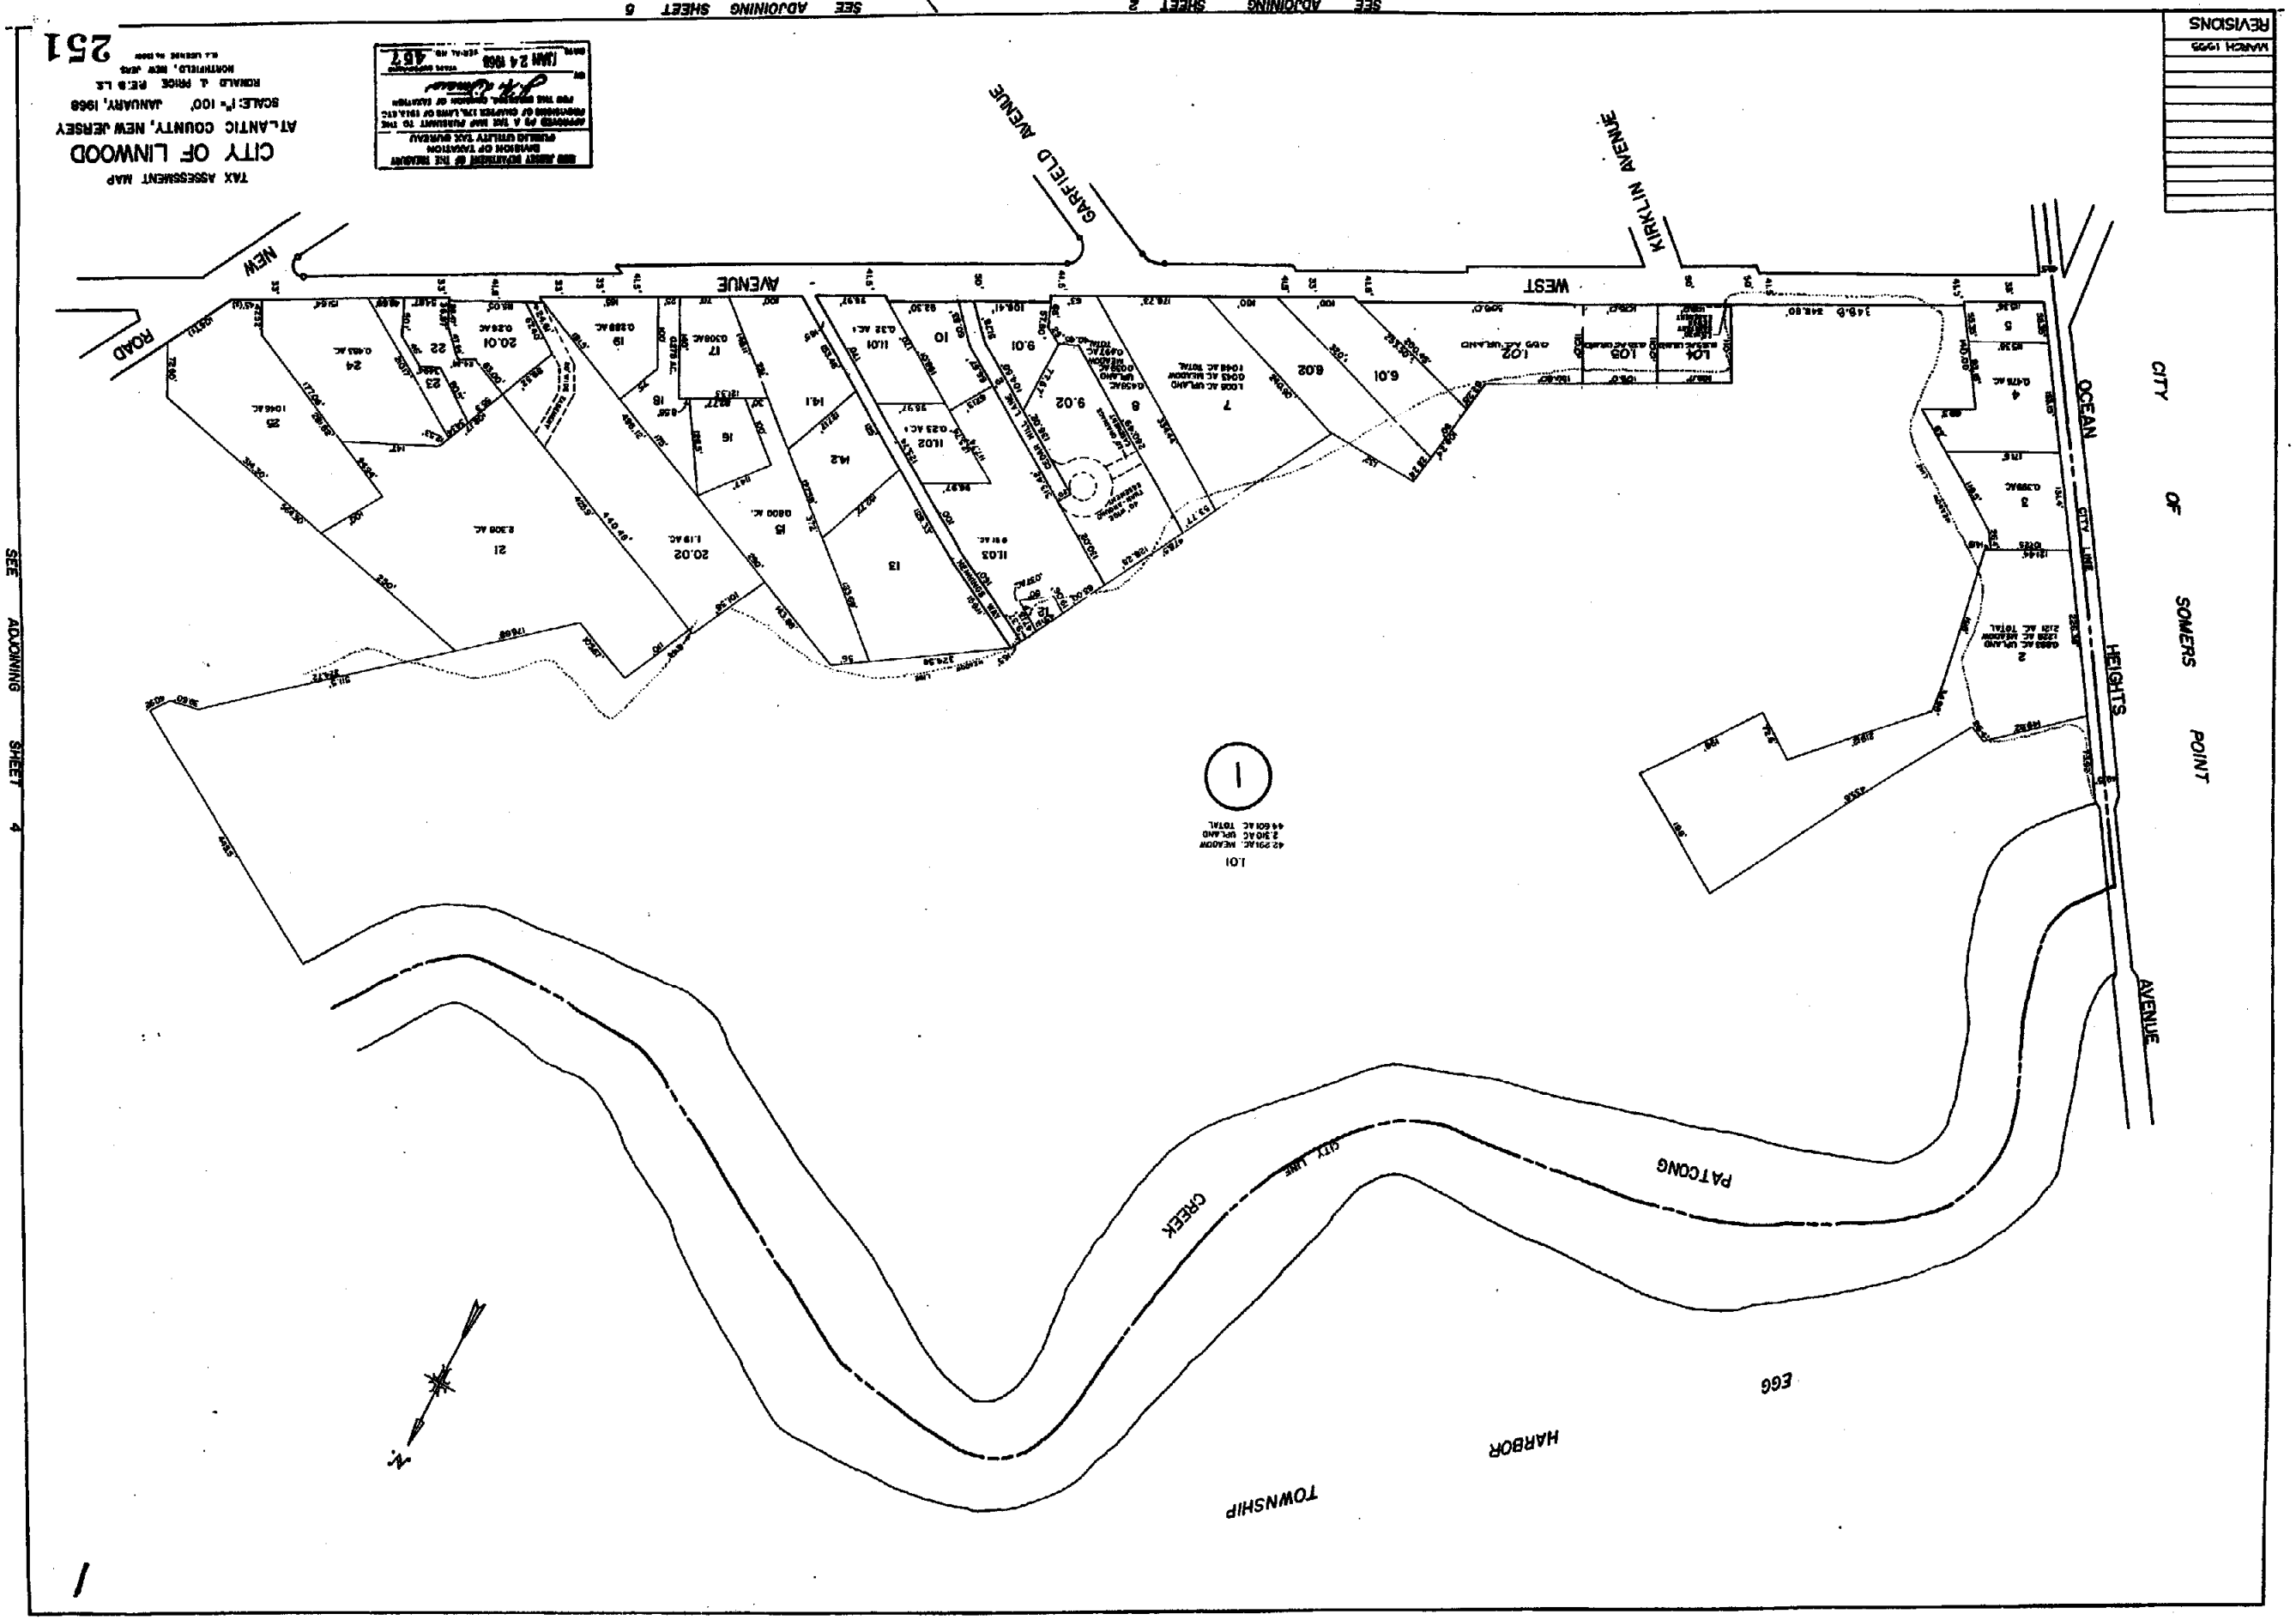
SEE ADJOINING SHEET 2
SEE ADJOINING SHEET 6
SEE ADJOINING SHEET 4
REVISIONS
MARCH 1995
TAX ASSESSMENT MAP
CITY OF LINWOOD
ATLANTIC COUNTY, NEW JERSEY
SCALE: 1" = 100' JANUARY, 1966
RONALD A. PRICE P.E.& L.S.
HONTMFIELD, NEW JERSEY
251
JAN 24 1966
GARFIELD AVENUE
KIRKLIN AVENUE
OCEAN AVENUE
CITY OF SOMERS POINT
HEIGHTS
WEST AVENUE
NEW ROAD
PATCONG CREEK
CITY LINE
HARBOR
TOWNSHIP
EGG
101
42.90 AC. MEADOW
2.30 AC. UPLAND
44.60 AC. TOTAL
1
N