BLOCK 394, LOT 17

UNITS C0001 & C0006
TWO STORY UNIT

FIRST FLOOR

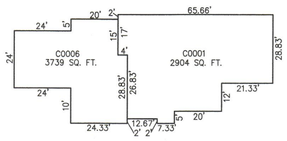


SECOND FLOOR

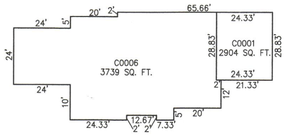


UNIT C0002




UNIT C0003




UNIT C0004

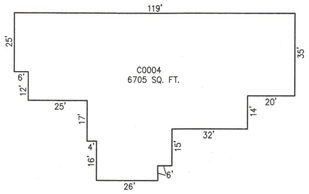


UNIT C0005

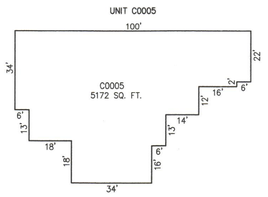


HERITAGE SQUARE CONDOMINIUMS
INSET "A"
SCALE: 1"=30'

SHEET 17.01

SHEET 18

SHEET 23

SHEET 16

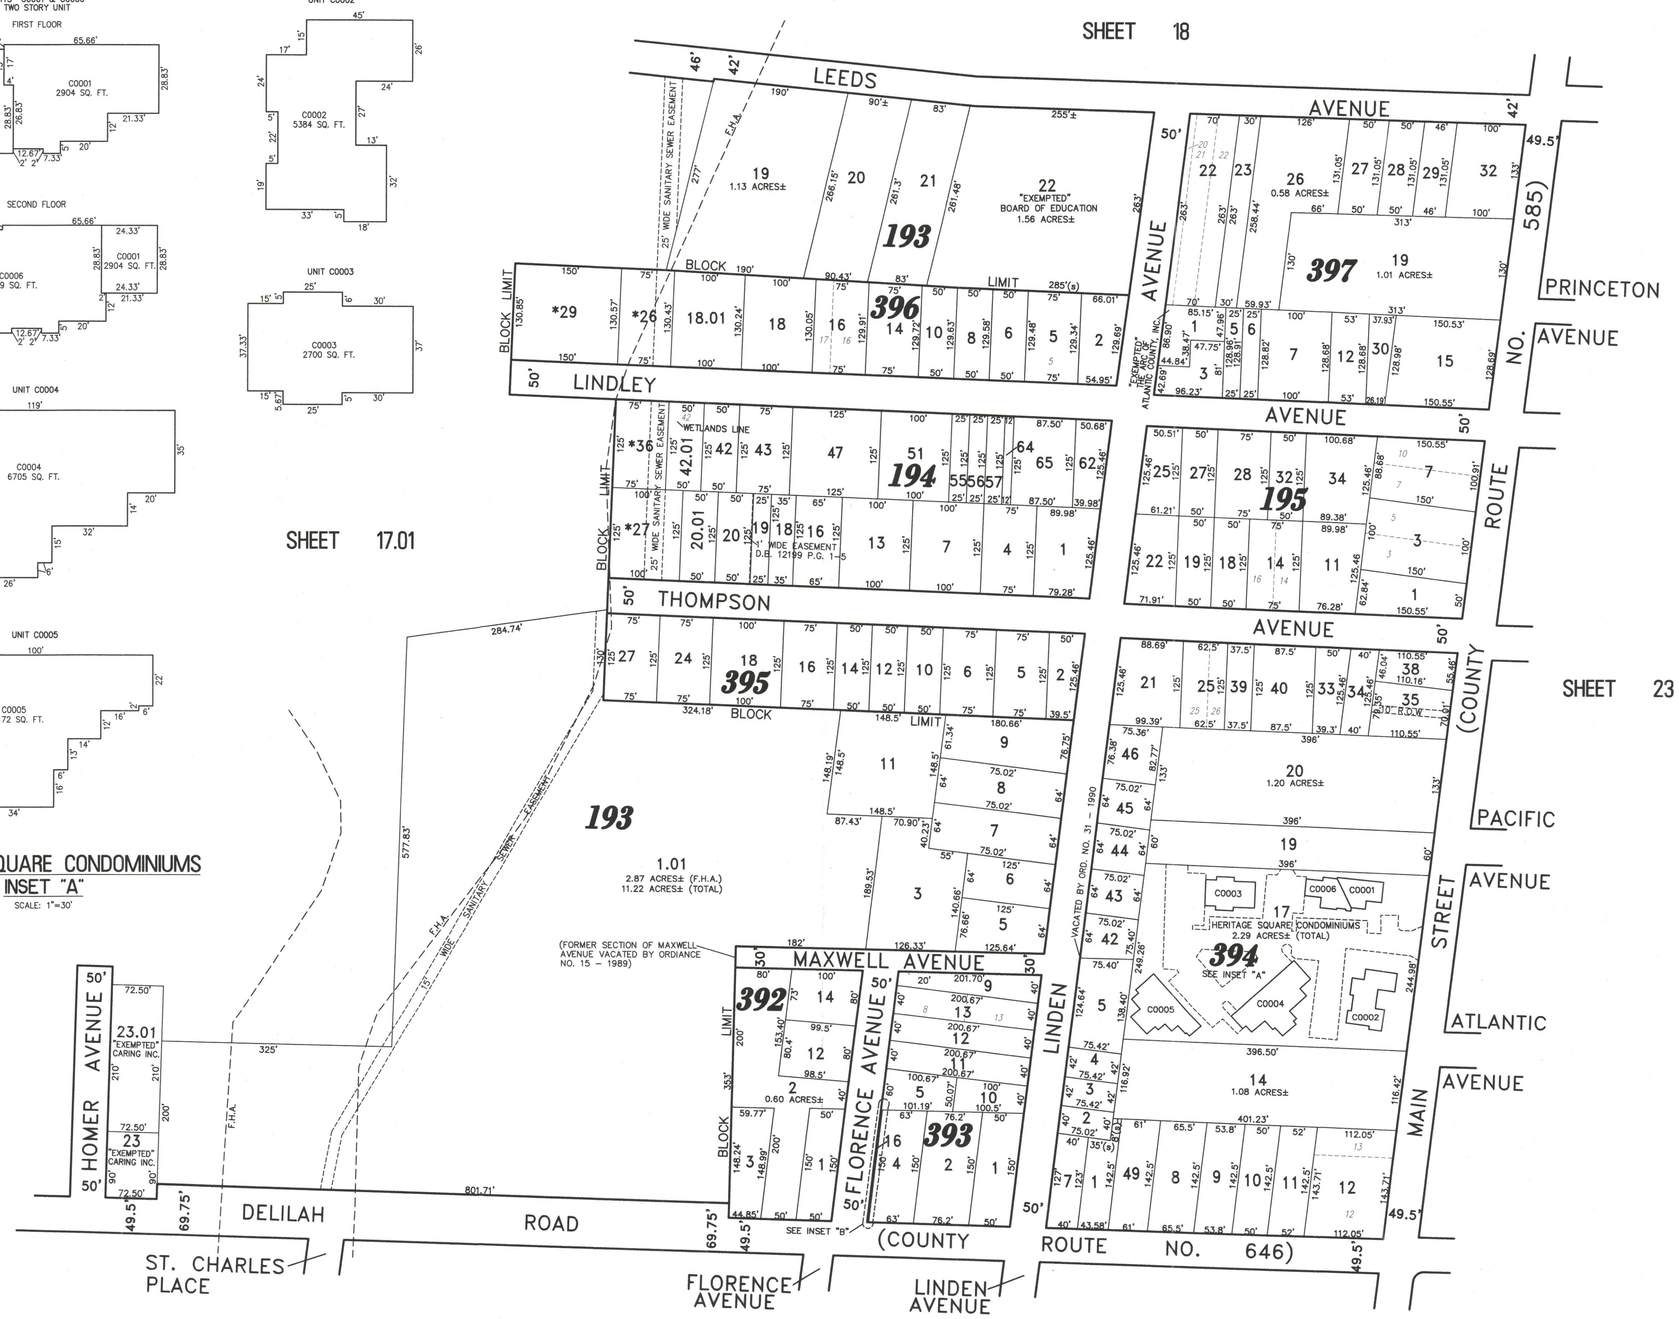


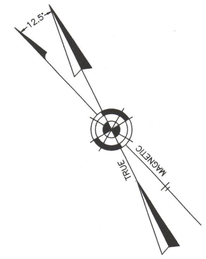


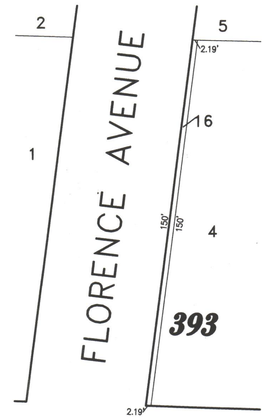


INSET "B"
SCALE: 1"=30'

*NOTE: "EXEMPTED" CITY OF PLEASANTVILLE – TEMPORARY PROPERTY FORECLOSURE

NEW JERSEY DEPARTMENT OF THE TREASURY
DIVISION OF TAXATION
PROPERTY ADMINISTRATION
APPROVED AS A TAX MAP PURSUANT TO THE AUTHORITY OF
N.J.S.A. 54:1-15 & 54:5-1
FOR THE DIRECTOR, DIVISION OF TAXATION
C.T.A.
THOMAS J. REILLY, CHIEF, LOCAL PROPERTY, FIELD ASSISTANCE
C.T.A.
SANTO C. DIDONATO, SUPERVISING FIELD REPRESENTATIVE
DATE: OCT 16 2007 SERIAL NO. 914

# TAX MAP
## CITY OF PLEASANTVILLE

ATLANTIC COUNTY NEW JERSEY

SCALE: 1" = 100' DATE: 6–17–2003

CRAIG F. REMINGTON LAND SURVEYOR LIC. NO. 23924

24 GA 28048700
REMINGTON, VERNICK & WALBERG ENGINEERS
845 N. MAIN STREET, PLEASANTVILLE, N.J. 08232
(609) 645-710, FAX (609) 645-7076
WEB SITE ADDRESS: WWW.RVE.COM