SHEET 23

REVISIONS				
DATE	BY	LIC.NO	BLOCK	LOT
11/2014	CHARLES A. ATKINSON	33994	128	1
11/2014	CHARLES A. ATKINSON	33994	128	2
11/2014	CHARLES A. ATKINSON	33994	128	4
11/2014	CHARLES A. ATKINSON	33994	129	11,12,14,15
07/2015	CHARLES A. ATKINSON	33994	129	10
03/2018	ED CLAY – ARH	34842	128	1.01,2.01–2.02,4.01–4.02,6
03/2018	ED CLAY – ARH	34842	129	1,10.02,11.01–11.02,12.01–12.02
				13,14.01–14.02,15.01–15.02,16

THIS SHEET HAS BEEN DRAWN USING COMPUTER AIDED DRAFTING\DESIGN (CAD/D)

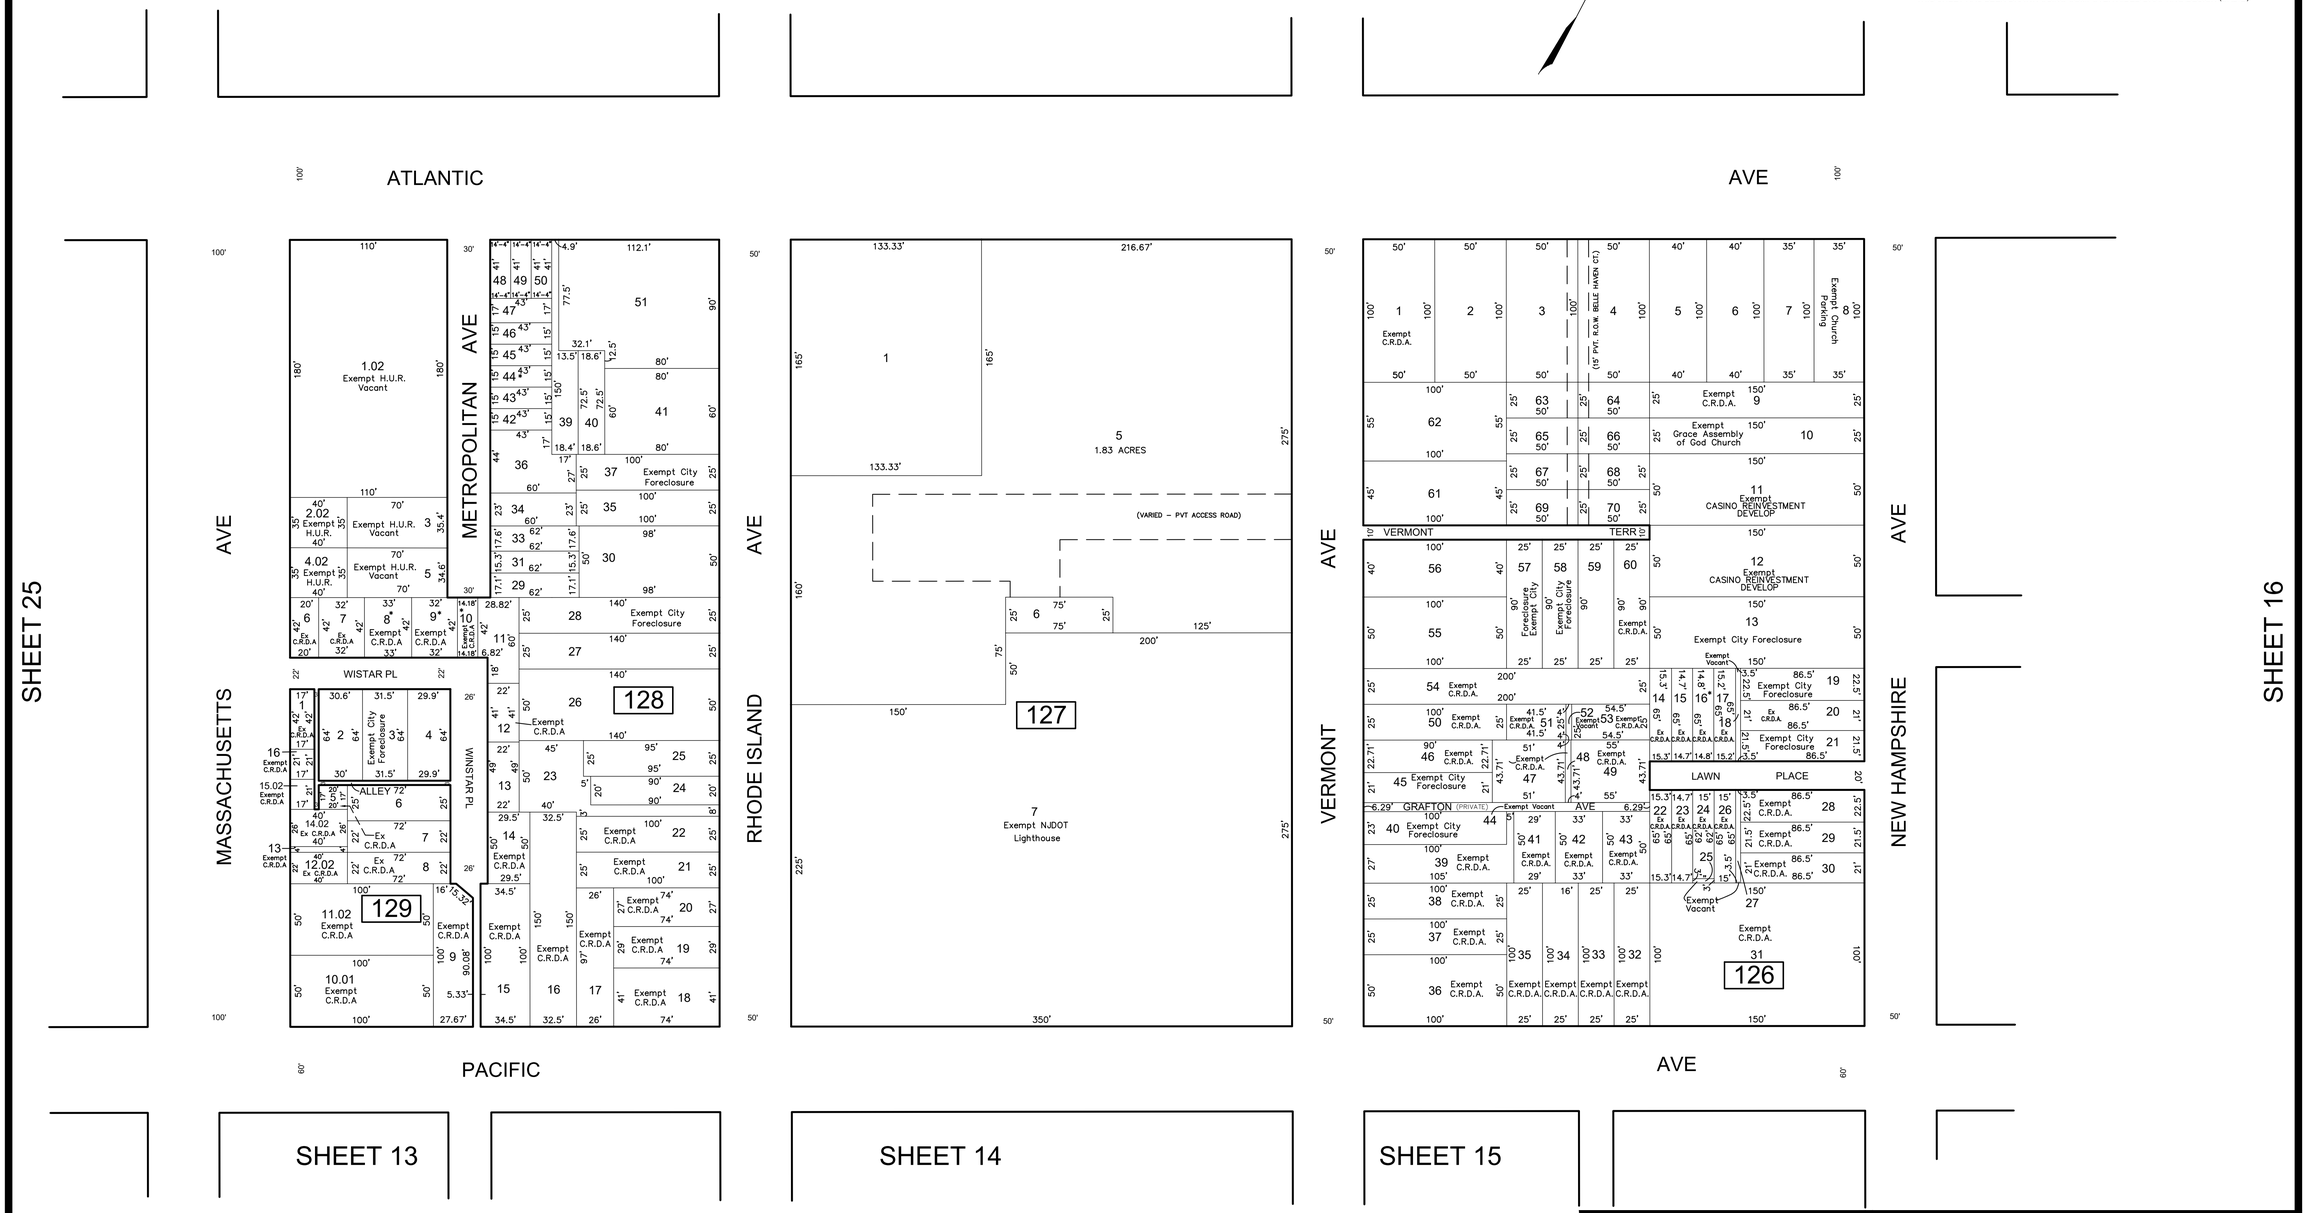

LEGEND:

*	– Exempt City Foreclosure
H.U.R.	– Atlantic City Housing and Urban Redevelopment
NJDOT	– State of New Jersey Dept. of Transportation
Pub. Hsg.	– Public Housing

THIS MAP HAS BEEN GIVEN A FORMAL CERTIFICATION BY THE DIVISION OF TAXATION ON NOVEMBER 25, 1997, SIGNED BY WILLIAM H. BLACK, CTA AND ASSIGNED SERIAL NUMBER 778

TAX MAP
CITY OF ATLANTIC CITY

ATLANTIC COUNTY, NEW JERSEY
SCALE: 1" = 50' DATE: AUG 1995

JOSEPH M DOLAN, PLS, PP
MUNICIPAL LAND SURVEYOR
NEW JERSEY LICENSE NO. 23930
OFFICE OF THE CITY ENGINEER
603 CITY HALL
ATLANTIC CITY, NEW JERSEY 08401

TO SHOW CONDITIONS AS OF MAY 2019

COA# 24GA27973300