KEY MAP "B"

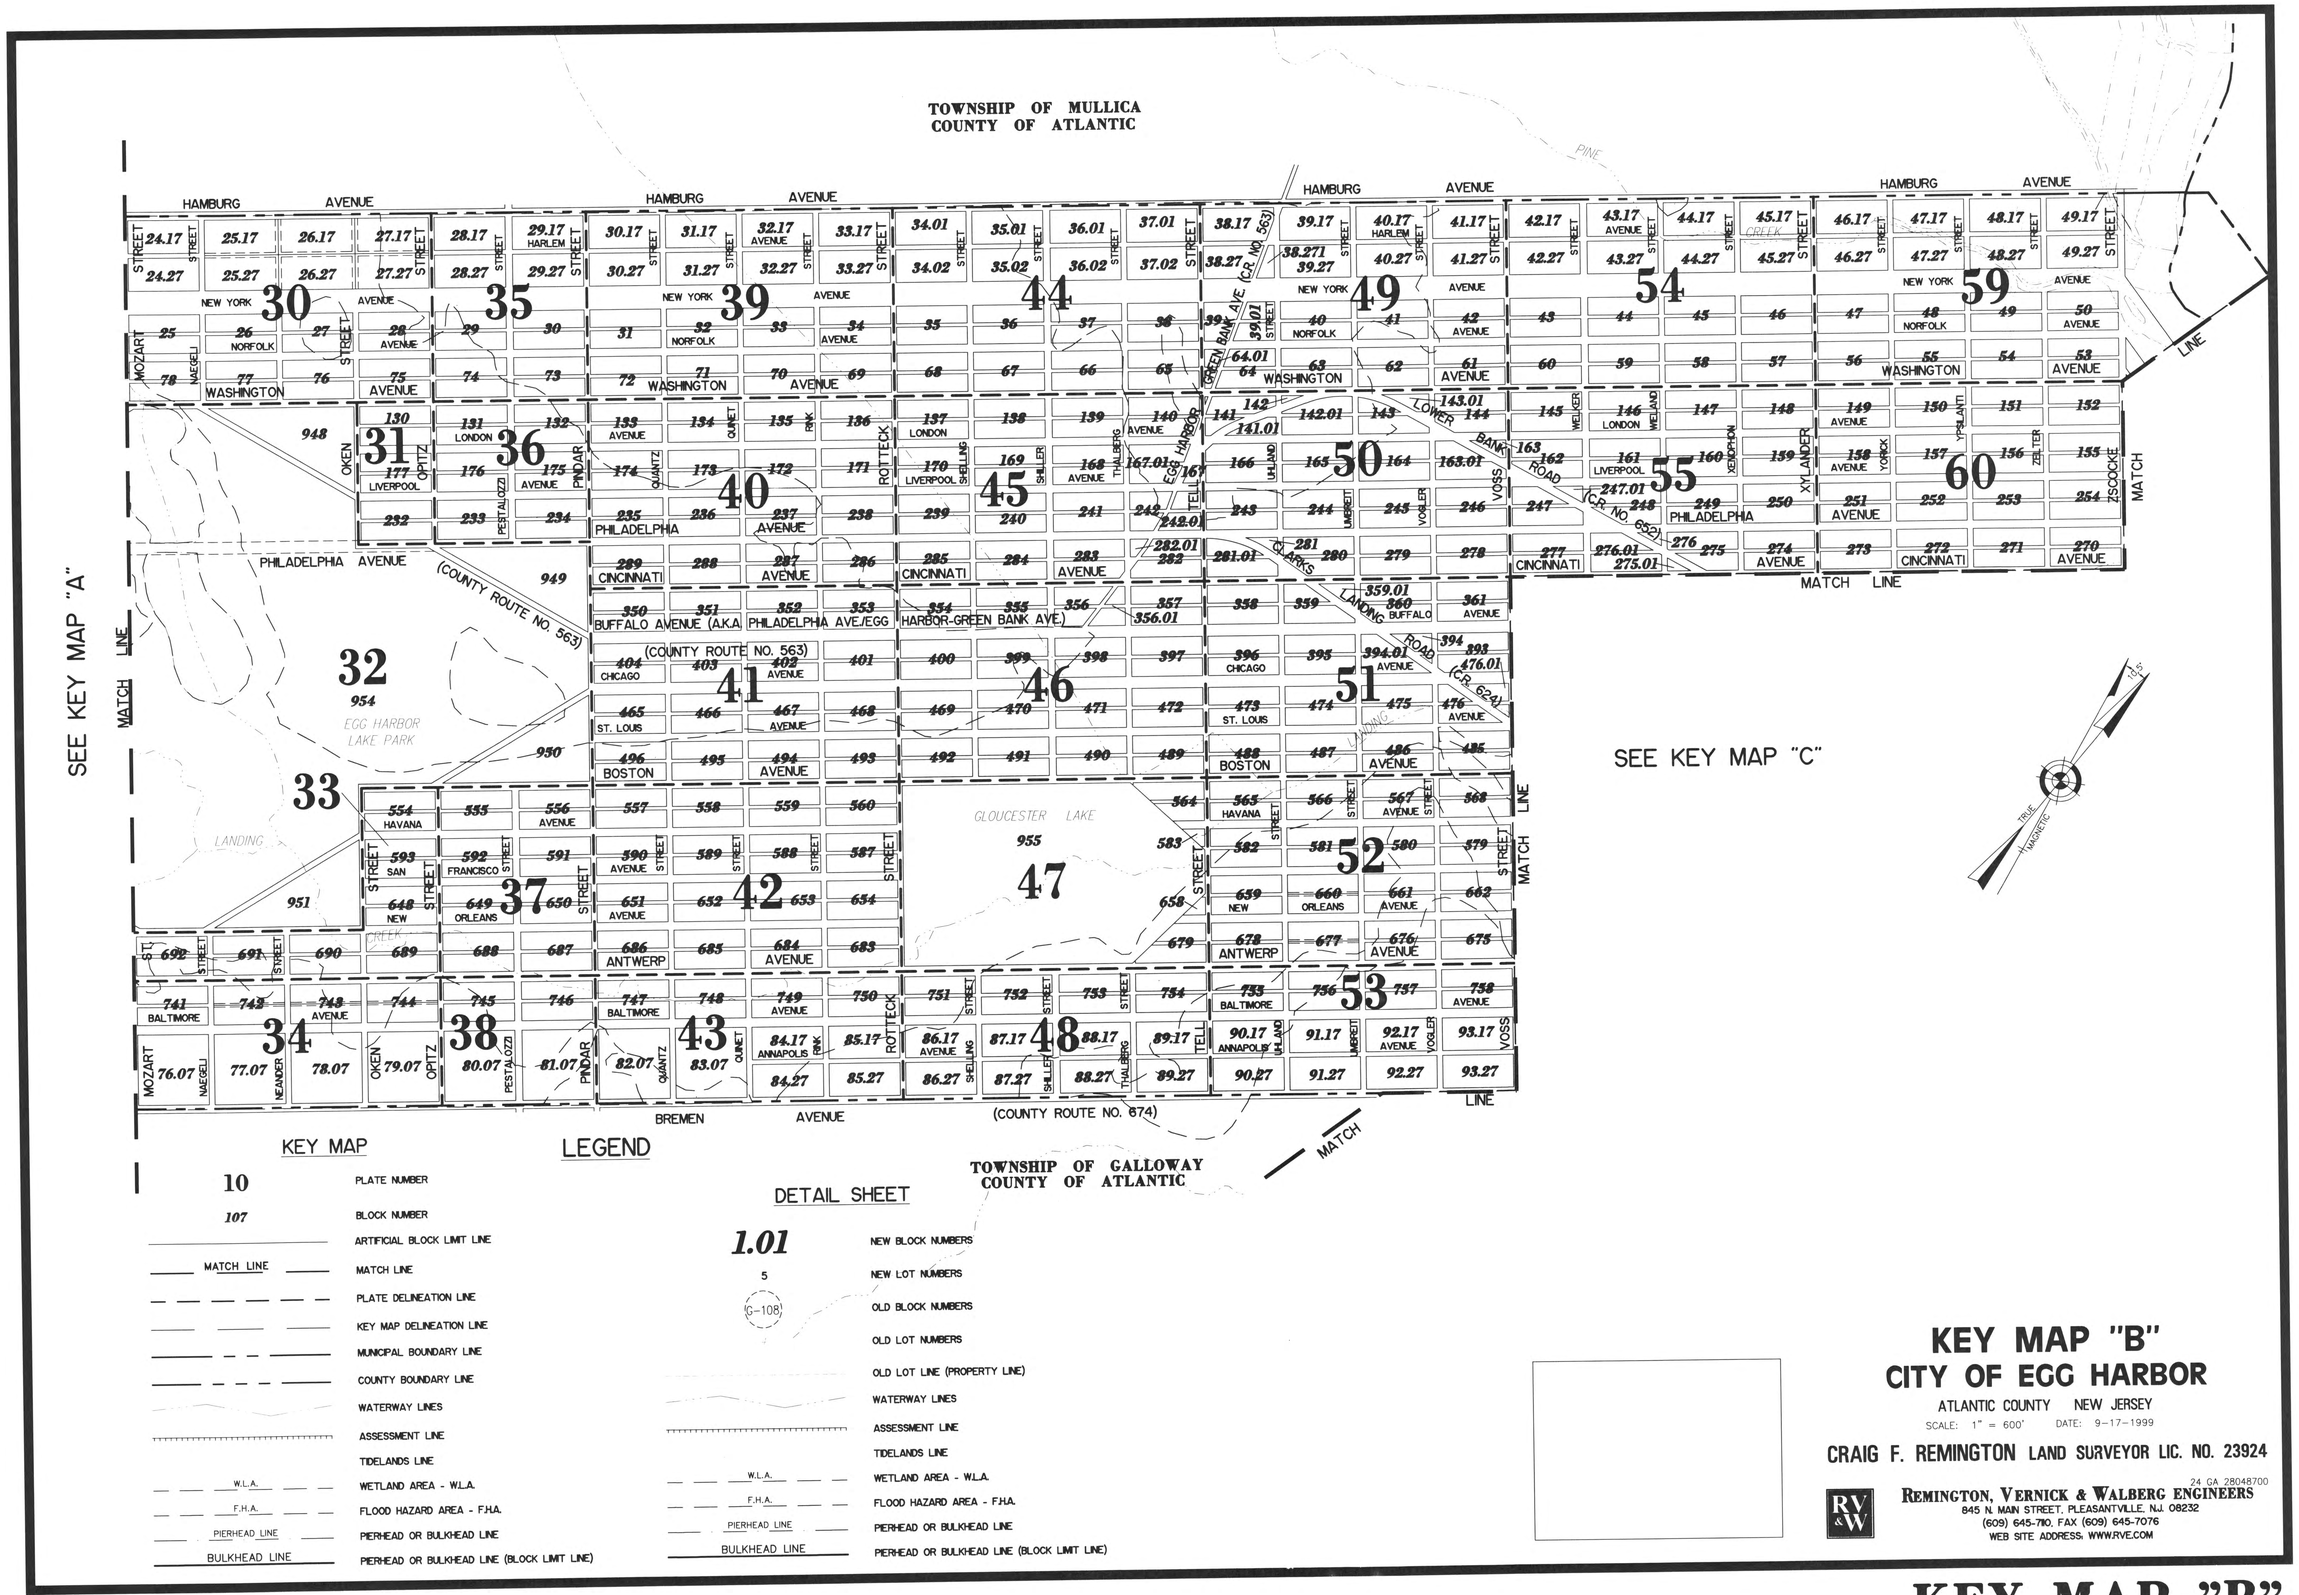

KEY MAP

LEGEND

10	PLATE NUMBER
107	BLOCK NUMBER
	ARTIFICIAL BLOCK LIMIT LINE
MATCH LINE	MATCH LINE
	PLATE DELINEATION LINE
	KEY MAP DELINEATION LINE
	MUNICIPAL BOUNDARY LINE
	COUNTY BOUNDARY LINE
	WATERWAY LINES
	ASSESSMENT LINE
	TIDELANDS LINE
W.L.A.	WETLAND AREA - W.L.A.
F.H.A.	FLOOD HAZARD AREA - F.H.A.
PIERHEAD LINE	PIERHEAD OR BULKHEAD LINE
BULKHEAD LINE	PIERHEAD OR BULKHEAD LINE (BLOCK LIMIT LINE)

DETAIL SHEET

1.01	NEW BLOCK NUMBERS
5	NEW LOT NUMBERS
(G-108)	OLD BLOCK NUMBERS
	OLD LOT NUMBERS
	OLD LOT LINE (PROPERTY LINE)
	WATERWAY LINES
	ASSESSMENT LINE
	TIDELANDS LINE
W.L.A.	WETLAND AREA - W.L.A.
F.H.A.	FLOOD HAZARD AREA - F.H.A.
PIERHEAD LINE	PIERHEAD OR BULKHEAD LINE
BULKHEAD LINE	PIERHEAD OR BULKHEAD LINE (BLOCK LIMIT LINE)

KEY MAP "B"
CITY OF EGG HARBOR

ATLANTIC COUNTY NEW JERSEY

SCALE: 1" = 600' DATE: 9-17-1999

CRAIG F. REMINGTON LAND SURVEYOR LIC. NO. 23924

24 GA 28048700
REMINGTON, VERNICK & WALBERG ENGINEERS
845 N. MAIN STREET, PLEASANTVILLE, N.J. 08232
(609) 645-7110, FAX (609) 645-7076
WEB SITE ADDRESS: WWW.RVE.COM

KEY MAP "B"