TOWNSHIP OF MULLICA
COUNTY OF ATLANTIC

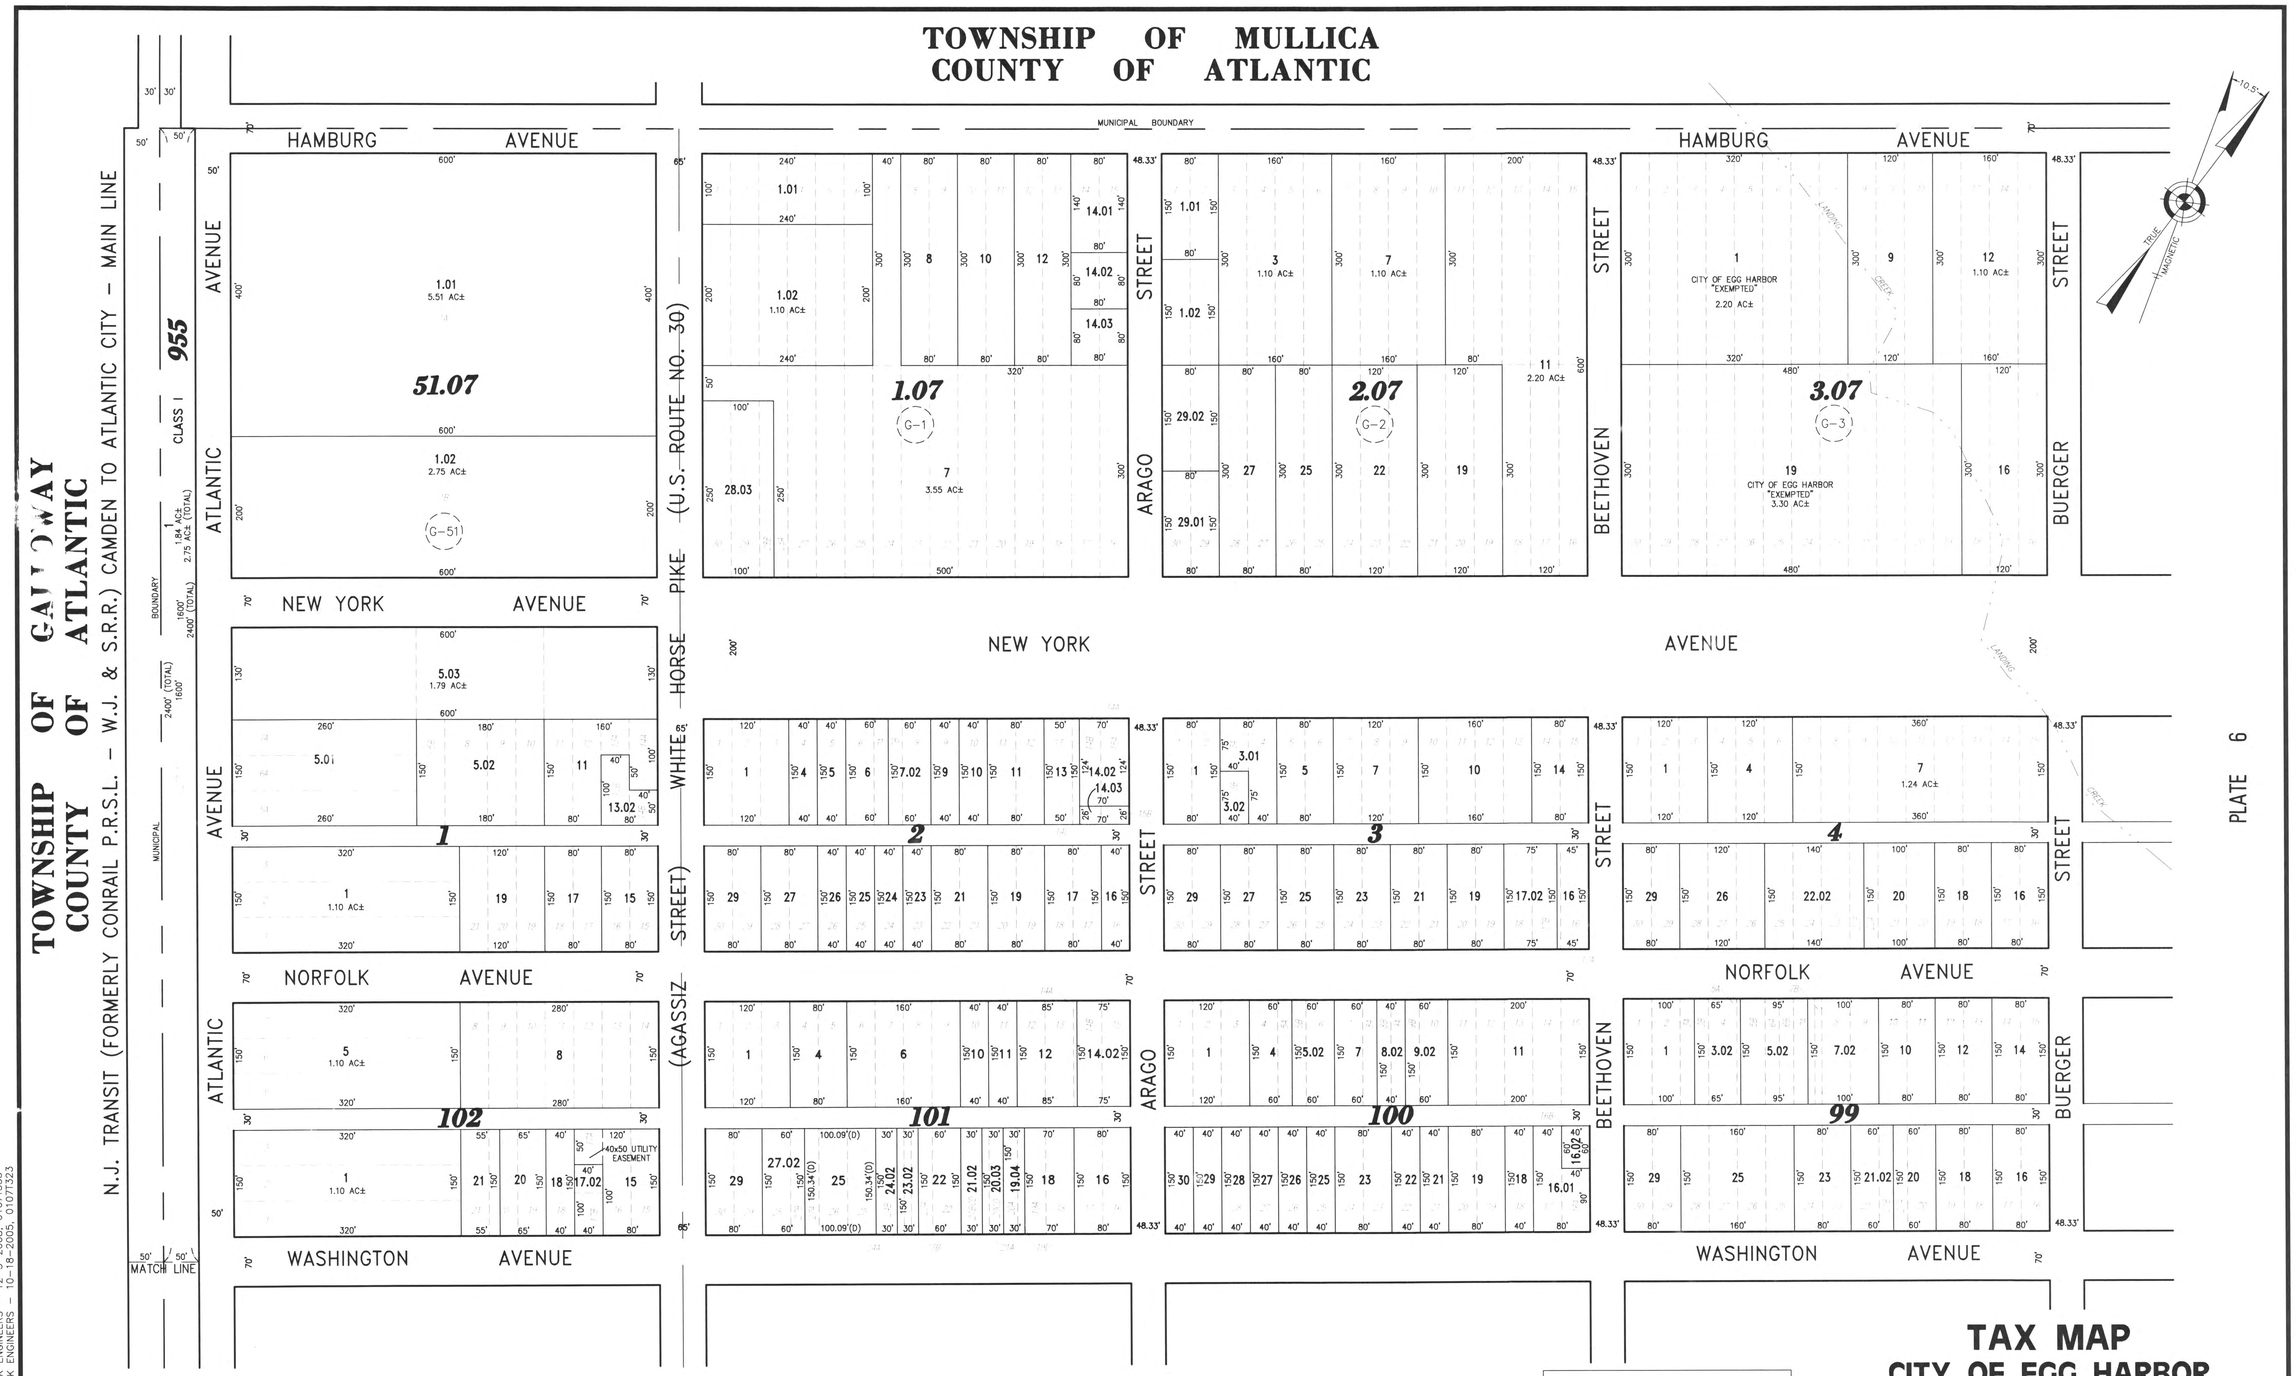

PLATE 6

PLATE 2

TAX MAP
CITY OF EGG HARBOR

ATLANTIC COUNTY NEW JERSEY

SCALE: 1" = 100' DATE: 9-17-1999

CRAIG F. REMINGTON LAND SURVEYOR LIC. NO. 23924

24 GA 28048700

REMINGTON, VERNICK & WALBERG ENGINEERS
845 N. MAIN STREET, PLEASANTVILLE, N.J. 08232
(609) 645-7110, FAX (609) 645-7076
WEB SITE ADDRESS: WWW.RVE.COM

REVISED BY REMINGTON AND VERNICK ENGINEERS - 12-3-2008, 01077355
REVISED BY REMINGTON AND VERNICK ENGINEERS - 10-18-2005, 01077323

COMBINED PLATE - OLD PLATES 1, 2, 10, & 11