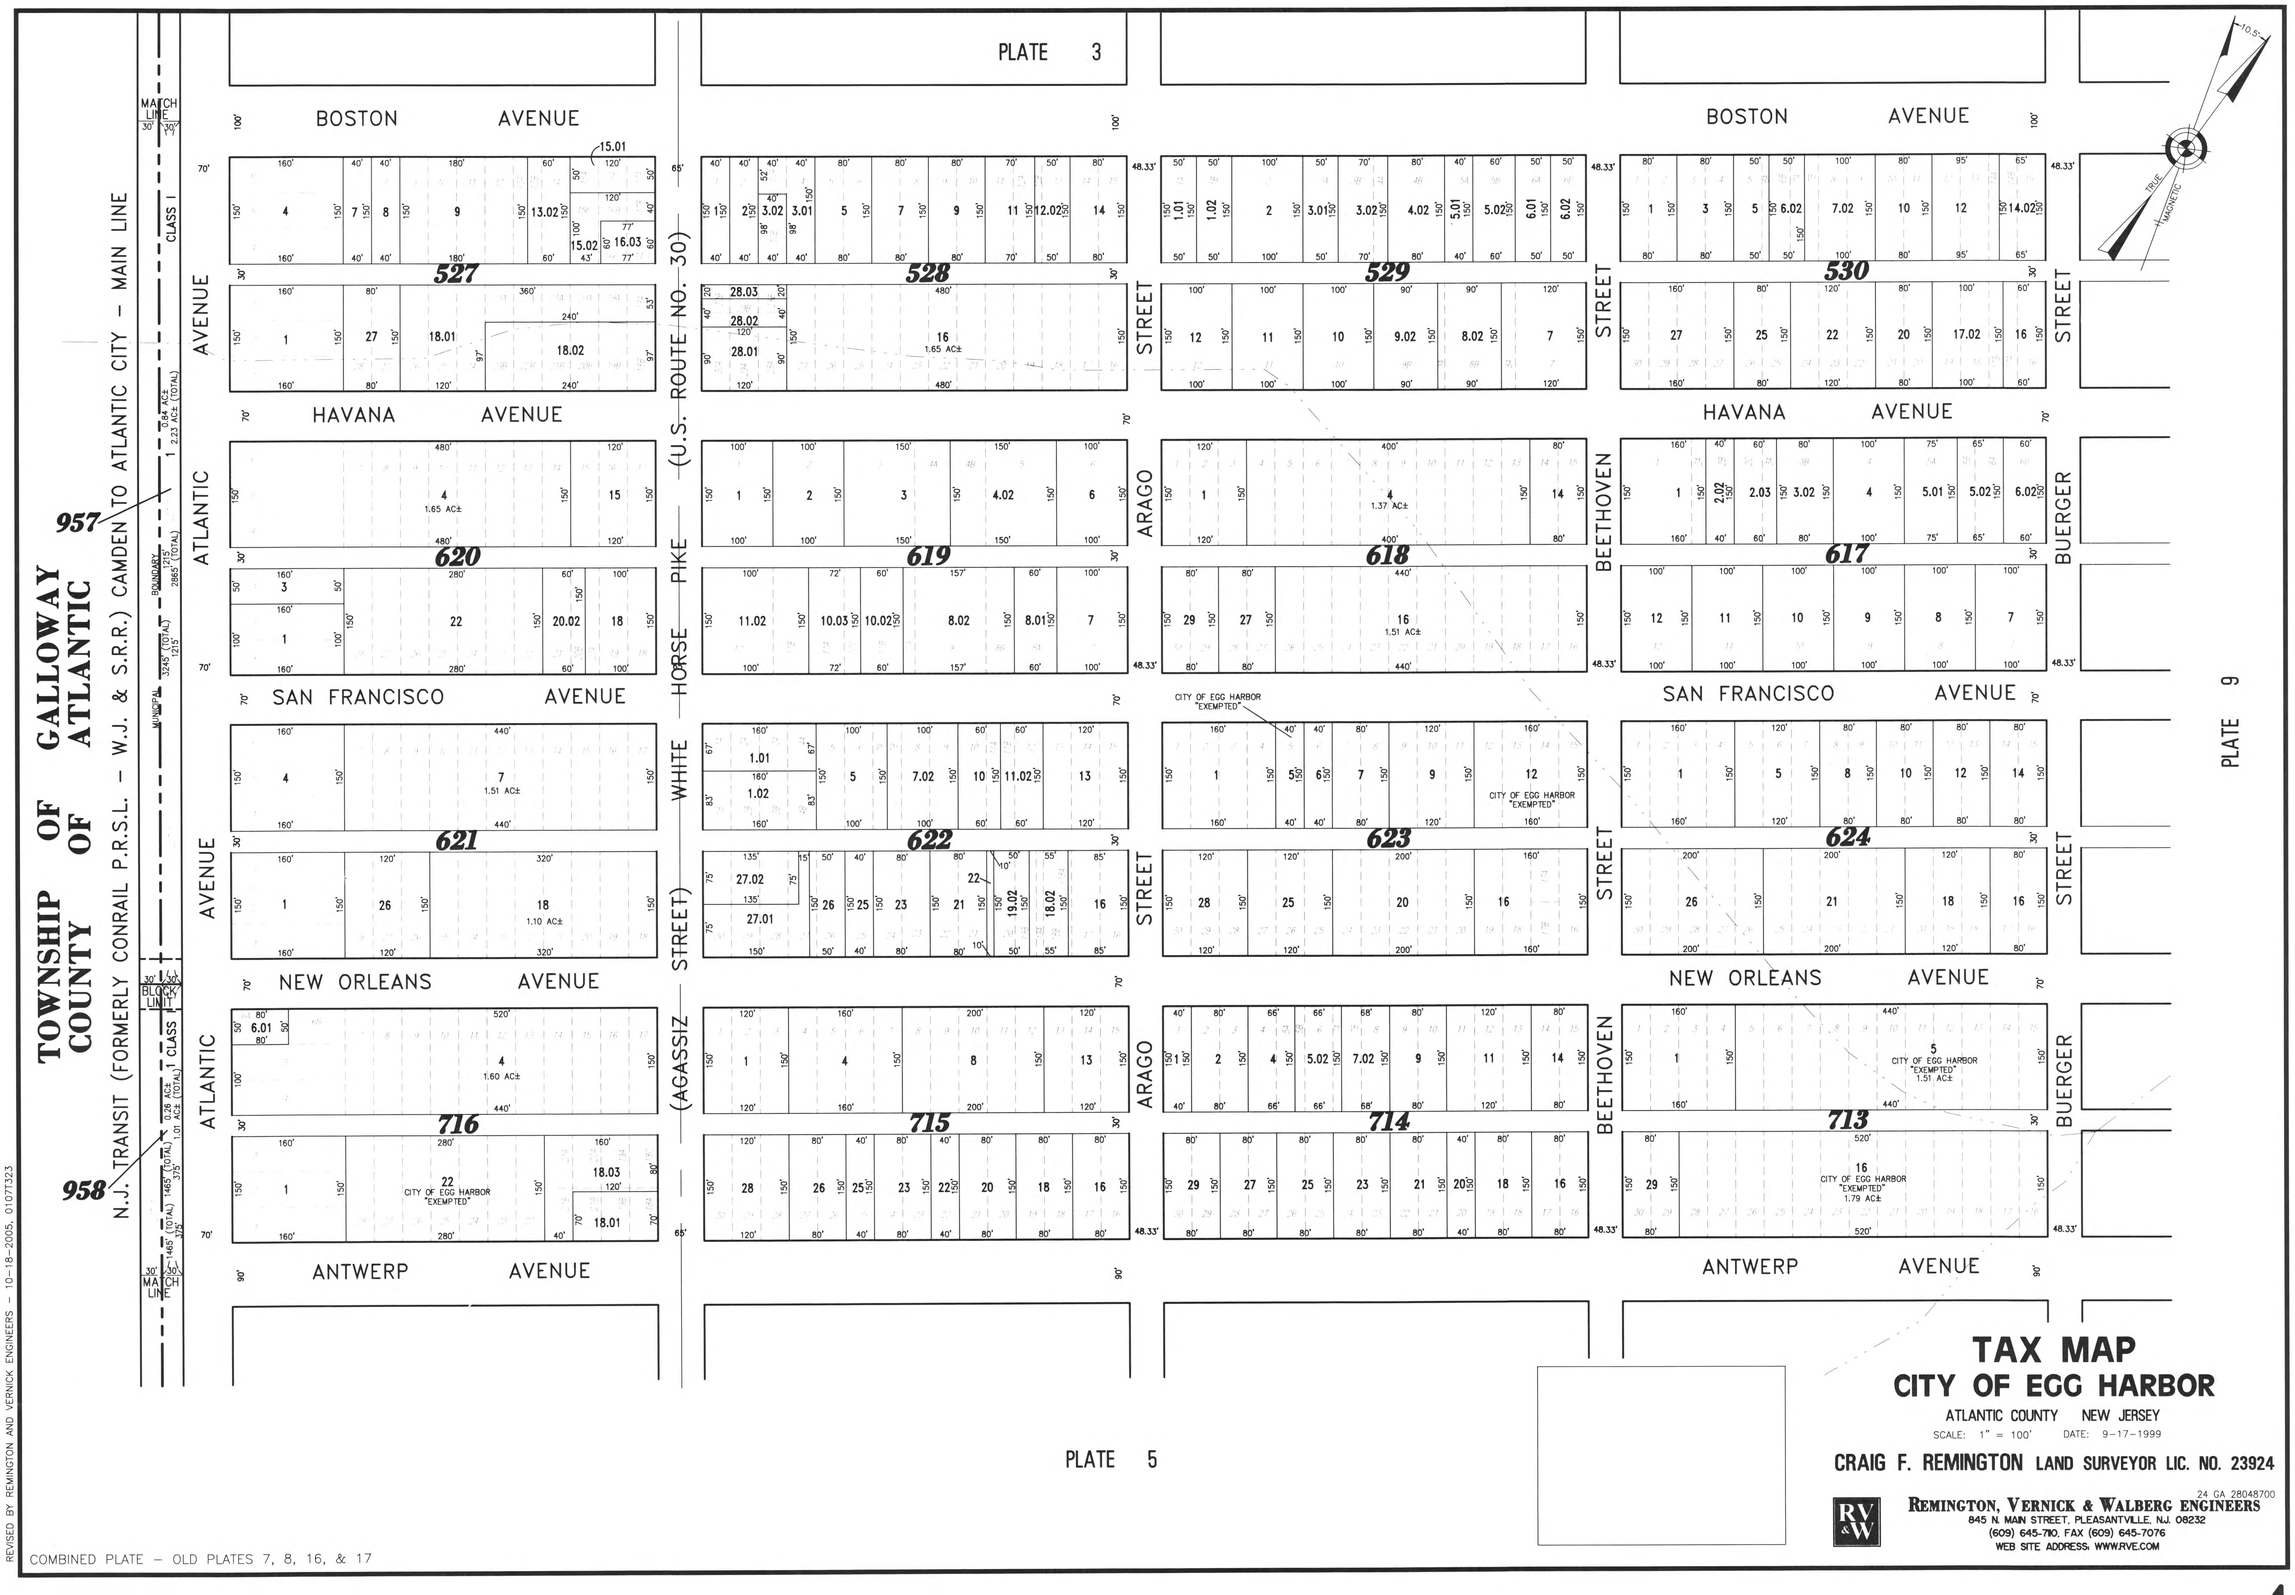
PLATE 3
BOSTON AVENUE
HAVANA AVENUE
SAN FRANCISCO AVENUE
NEW ORLEANS AVENUE
ANTWERP AVENUE
ATLANTIC AVENUE
HORSE PIKE (U.S. ROUTE NO. 30)
WHITE STREET
(AGASSIZ STREET)
ARAGO STREET
BEETHOVEN STREET
BUERGER STREET
527
528
529
530
620
619
618
617
621
622
623
624
716
715
714
713
957
958
TOWNSHIP OF GALLOWAY
COUNTY OF ATLANTIC
N.J. TRANSIT (FORMERLY CONRAIL P.R.S.L. – W.J. & S.R.R.) CAMDEN TO ATLANTIC CITY – MAIN LINE
MATCH LINE
BLOCK LIMIT
CLASS I
CITY OF EGG HARBOR "EXEMPTED"
PLATE 5
PLATE 9
TAX MAP
CITY OF EGG HARBOR
ATLANTIC COUNTY NEW JERSEY
SCALE: 1" = 100' DATE: 9-17-1999
CRAIG F. REMINGTON LAND SURVEYOR LIC. NO. 23924
24 GA 28048700
REMINGTON, VERNICK & WALBERG ENGINEERS
845 N. MAIN STREET, PLEASANTVILLE, N.J. 08232
(609) 645-7110, FAX (609) 645-7076
WEB SITE ADDRESS: WWW.RVE.COM
REVISED BY REMINGTON AND VERNICK ENGINEERS – 10-18-2005, 01077323
COMBINED PLATE – OLD PLATES 7, 8, 16, & 17