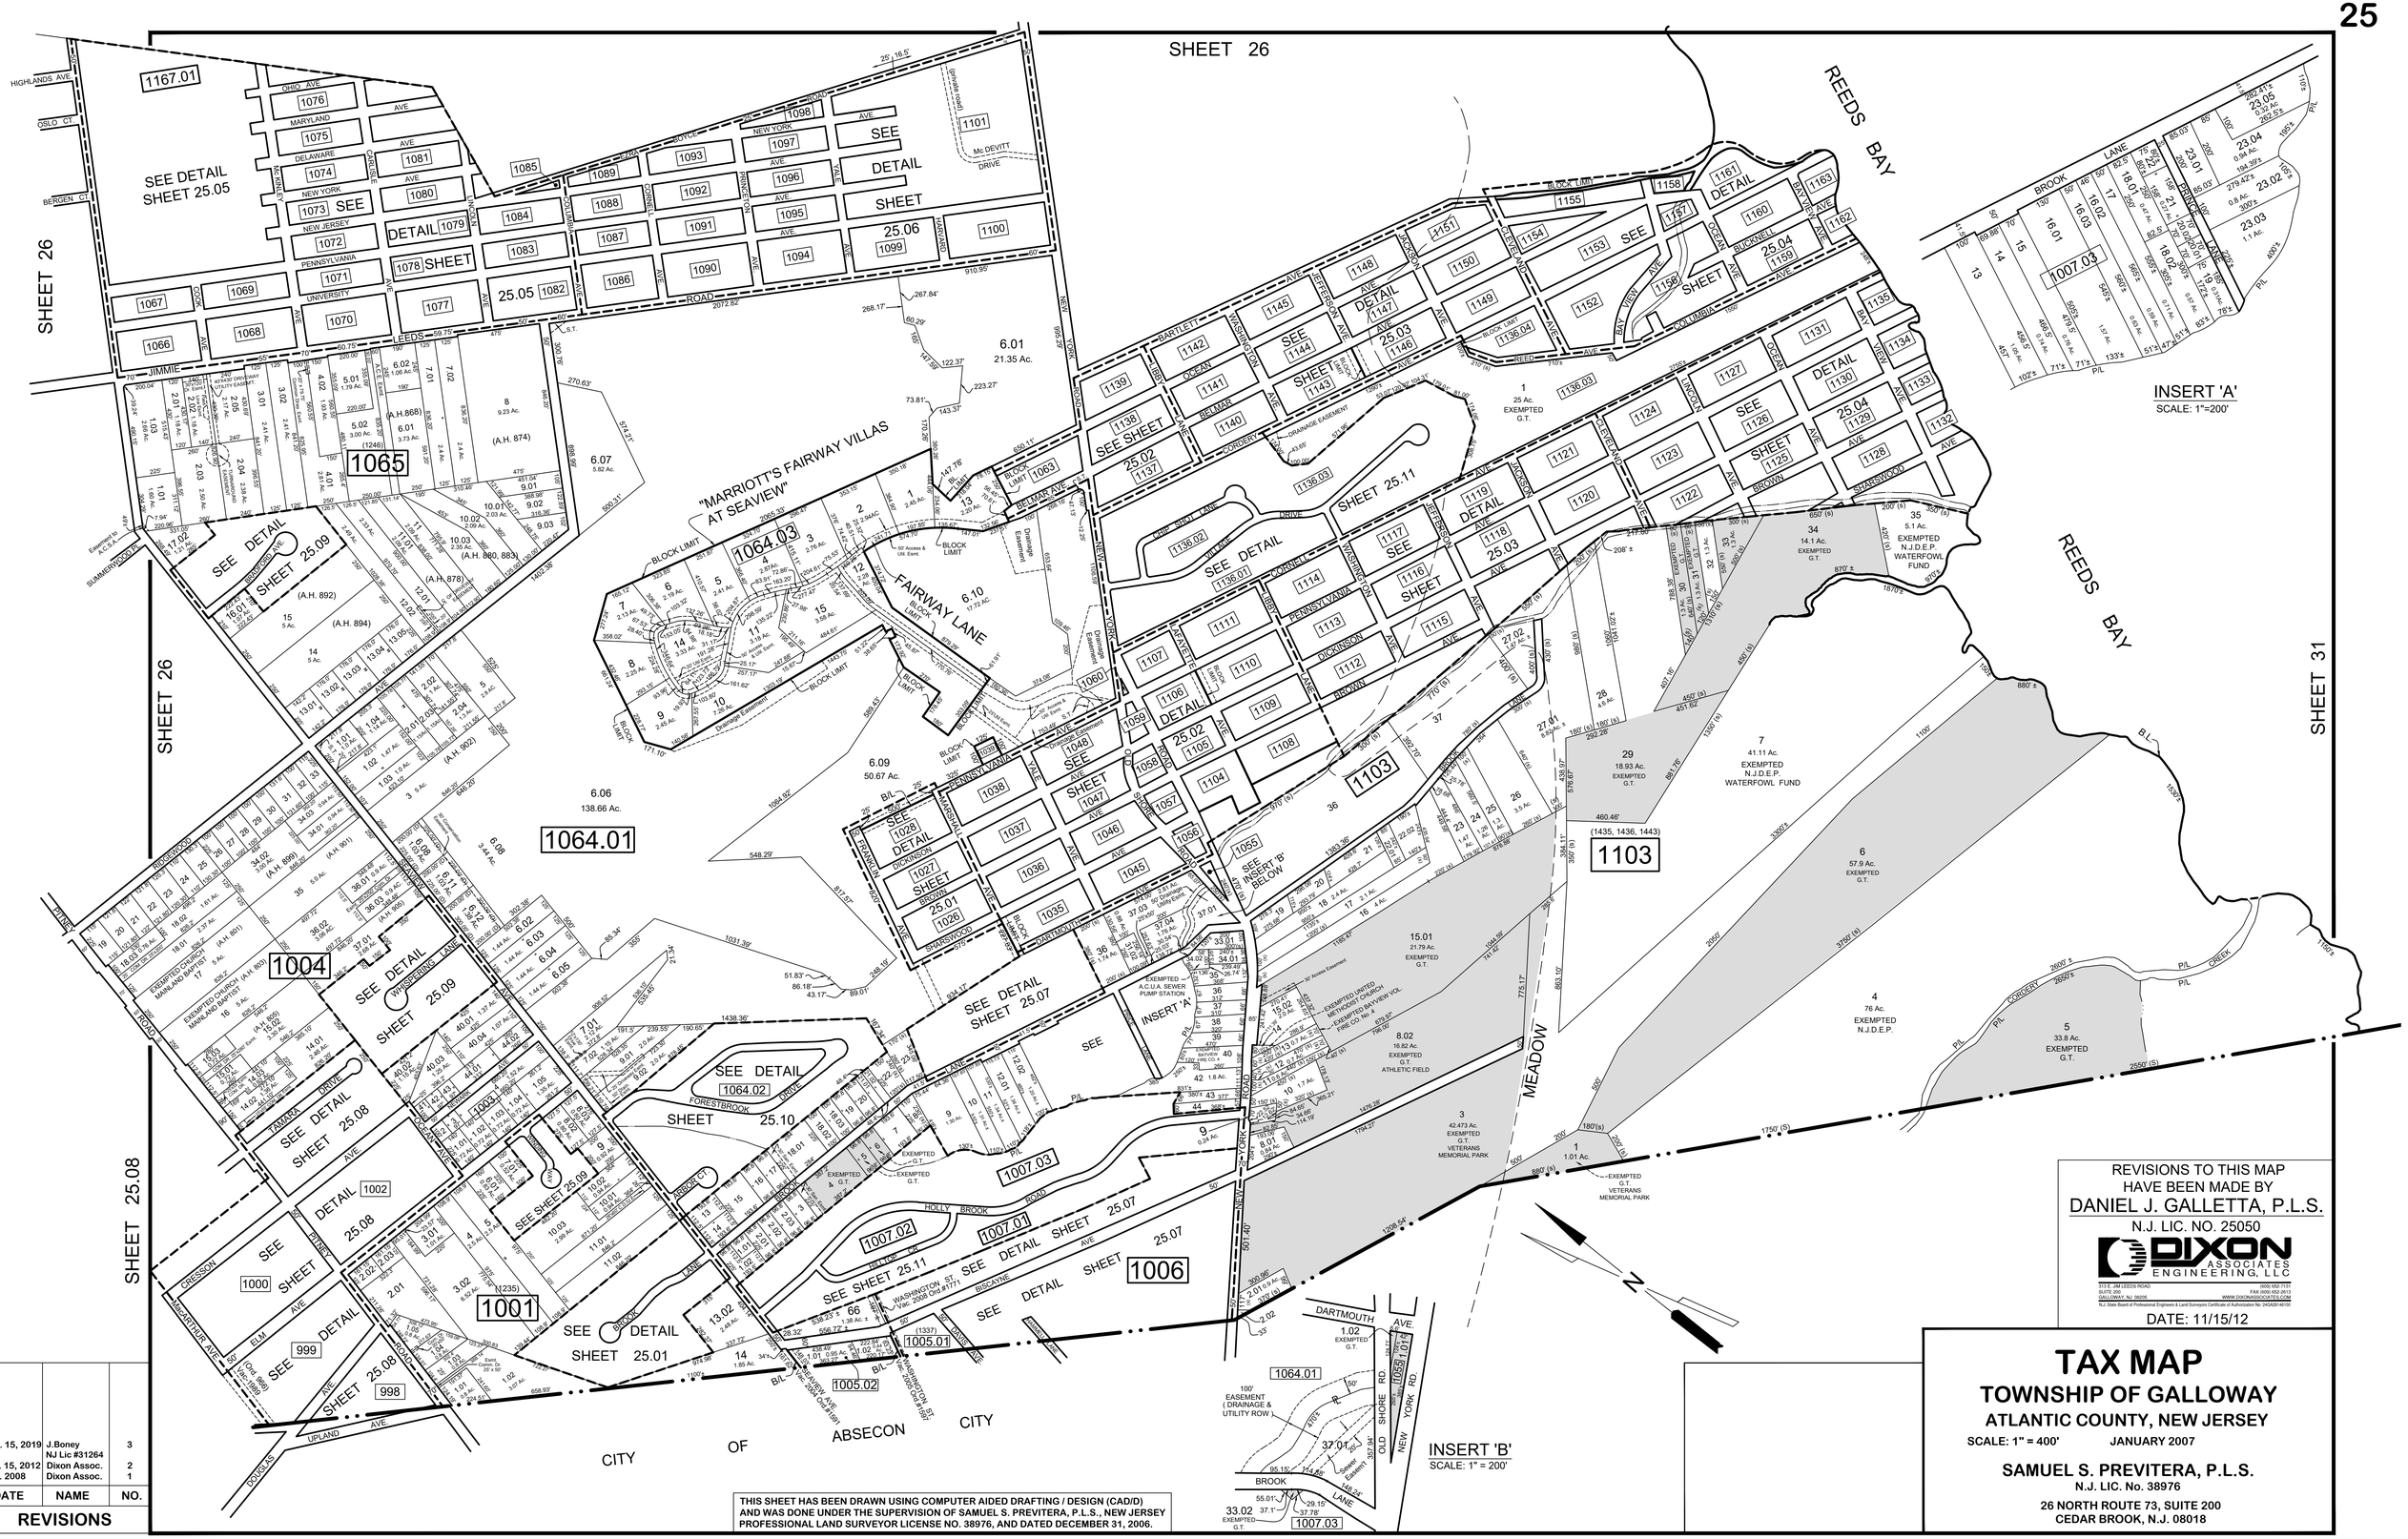
SHEET 26
SHEET 25.08
SHEET 31
REEDS BAY
MEADOW
CITY OF ABSECON CITY
"MARRIOTT'S FAIRWAY VILLAS AT SEAVIEW"
FAIRWAY LANE
1167.01
1065
1064.03
1064.01
1004
1002
1001
1000
999
998
1006
1007.03
1103
INSERT 'A'
SCALE: 1"=200'
INSERT 'B'
SCALE: 1" = 200'
SEE INSERT 'B' BELOW
INSERT 'A'
EXEMPTED A.C.U.A. SEWER PUMP STATION
EXEMPTED N.J.D.E.P. WATERFOWL FUND
EXEMPTED N.J.D.E.P.
EXEMPTED G.T.
EXEMPTED G.T. VETERANS MEMORIAL PARK
EXEMPTED UNITED METHODIST CHURCH
EXEMPTED FAIRVIEW VOL. FIRE CO. No. 2
EXEMPTED G.T. ATHLETIC FIELD
EXEMPTED CHURCH (A.H. 893)
MAINLAND BAPTIST
WOODSPRING LANE
FORESTBROOK ROAD
HOLLY BROOK ROAD
BROOK LANE
DARTMOUTH AVE
OLD SHORE RD.
NEW YORK RD.
100' EASEMENT (DRAINAGE & UTILITY ROW)
WASHINGTON ST.
BISCAYNE AVE
UPLAND AVE
DOUGLAS
MacARTHUR AVE
GRESSON
TAMARA DRIVE
SEE DETAIL SHEET 25.05
SEE DETAIL SHEET 25.09
SEE DETAIL SHEET 25.08
SEE DETAIL SHEET 25.07
SEE DETAIL SHEET 25.11
SEE DETAIL SHEET 25.01
SEE SHEET 25.10
SEE SHEET 25.09
SEE SHEET 25.11
SEE SHEET 25.07
SEE SHEET 25.01
SEE SHEET 25.02
SEE SHEET 25.03
SEE SHEET 25.04
SEE SHEET 25.05
SEE SHEET 25.06
SEE SHEET 25.01
SEE SHEET 25.02
SEE SHEET 25.03
SEE SHEET 25.04
SEE SHEET 25.05
SEE SHEET 25.06
SEE SHEET 25.07
SEE SHEET 25.08
SEE SHEET 25.09
SEE SHEET 25.10
SEE SHEET 25.11