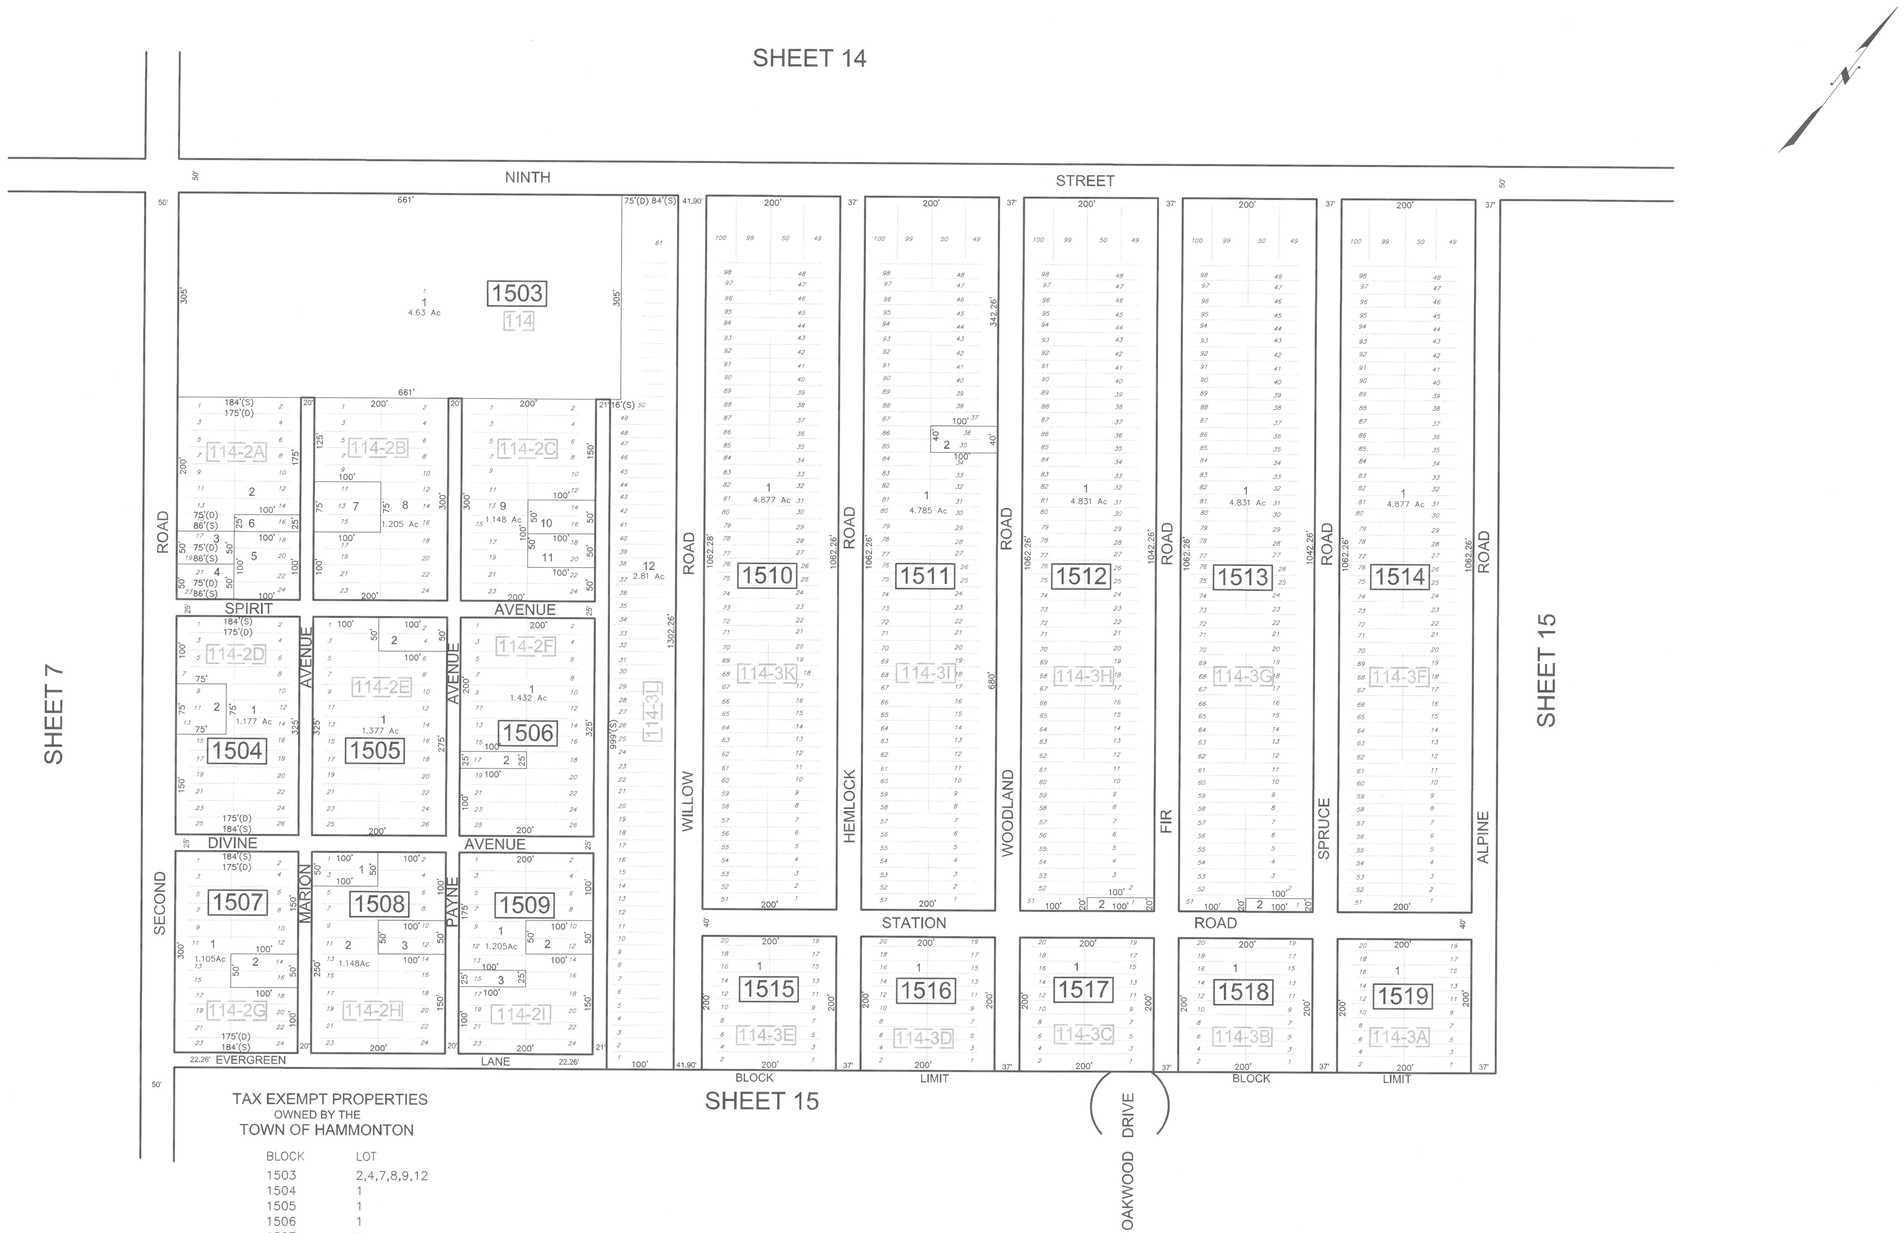

TAX EXEMPT PROPERTIES
OWNED BY THE
TOWN OF HAMMONTON

BLOCK	LOT
1503	2,4,7,8,9,12
1504	1
1505	1
1506	1
1507	1
1508	2
1509	1
1510	1
1511	1
1512	1,2
1513	1
1514	1
1515	1
1516	1
1517	1
1518	1
1519	1

* THIS SHEET HAS BEEN DRAWN USING COMPUTER AIDED DRAFTING/ DESIGN (CAD/D) AND COORDINATE GEOMETRY (COGO).

REVISIONS

DATE	BY	LIC.NO	BLOCK	LOT

THIS MAP WAS FORMALLY CERTIFIED BY THE DIVISION OF TAXATION ON SEPTEMBER 6, 2013, SIGNED BY SUE DAVISON, CTA AND ASSIGNED SERIAL NUMBER 1024

TAX MAP
TOWN OF HAMMONTON

ATLANTIC COUNTY
SCALE: 1" = 100'

NEW JERSEY
DATE: NOVEMBER 2012

CHARLES A. ATKINSON
LICENSED LAND SURVEYOR
NEW JERSEY LICENSE NO. 33994
850 SO. WHITE HORSE PIKE
HAMMONTON, NEW JERSEY 08037
COA# 24GA27973300

TO SHOW CONDITIONS AS OF APRIL 2013