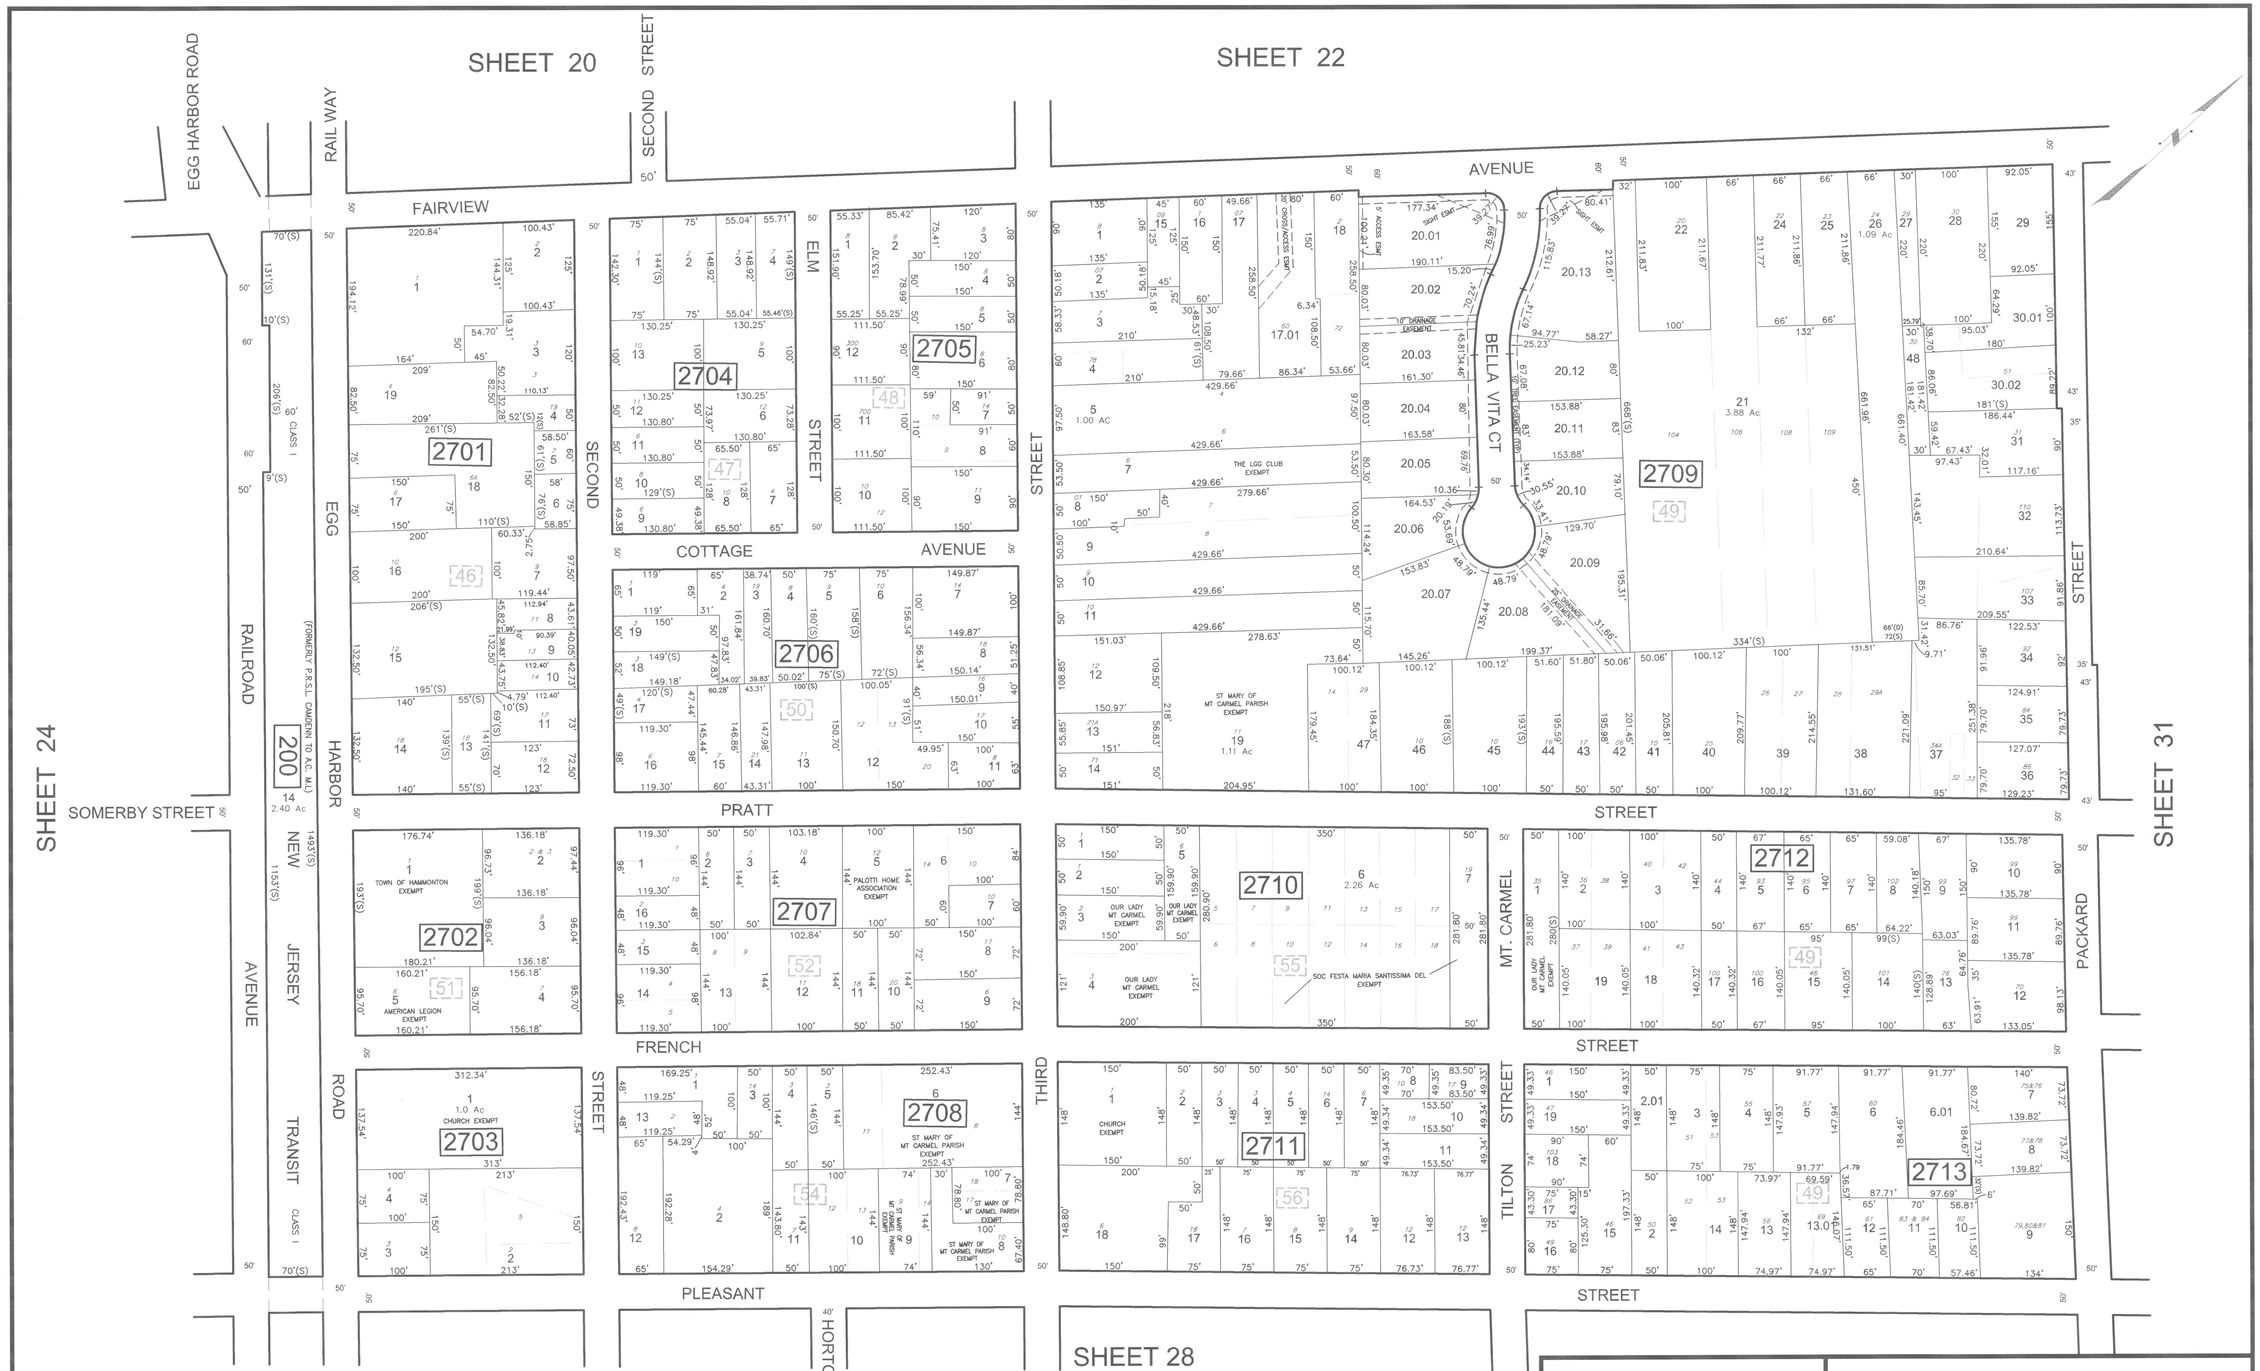

* THIS SHEET HAS BEEN DRAWN USING COMPUTER AIDED DRAFTING/ DESIGN (CAD/D) AND COORDINATE GEOMETRY (COGO).

REVISIONS

DATE	BY	LIC.NO	BLOCK	LOT

TAX EXEMPT PROPERTIES

BLOCK	LOT	OWNER
2702	1	TOWN OF HAMMONTON
2702	5	AMERICAN LEGION #186
2703	1	PENTECOSTAL ASSEMBLIES OF GOD CHURCH
2708	6–9	ST. MARY OF MT CARMEL PARISH
2709	7	THE LGG CLUB
2709	19	OUR LADY OF MT CARMEL SOCIETY
2709	46	HAM LODGE #123 SONS & DAUGHTERS
2710	3–6	OUR LADY OF MOUNT CARMEL SOCIETY
2711	1	ST. JOSEPH'S ROMAN CATHOLIC CHURCH
2712	1	OUR LADY OF MOUNT CARMEL SOCIETY

THIS MAP WAS FORMALLY CERTIFIED BY THE DIVISION OF TAXATION ON SEPTEMBER 6, 2013, SIGNED BY SUE DAVISON, CTA AND ASSIGNED SERIAL NUMBER 1024

TAX MAP
TOWN OF HAMMONTON

ATLANTIC COUNTY — NEW JERSEY
SCALE: 1" = 100' — DATE: NOVEMBER 2012

CHARLES A. ATKINSON
LICENSED LAND SURVEYOR
NEW JERSEY LICENSE NO. 33994
850 SO. WHITE HORSE PIKE
HAMMONTON, NEW JERSEY 08037
COA# 24GA27973300

TO SHOW CONDITIONS AS OF APRIL 2013