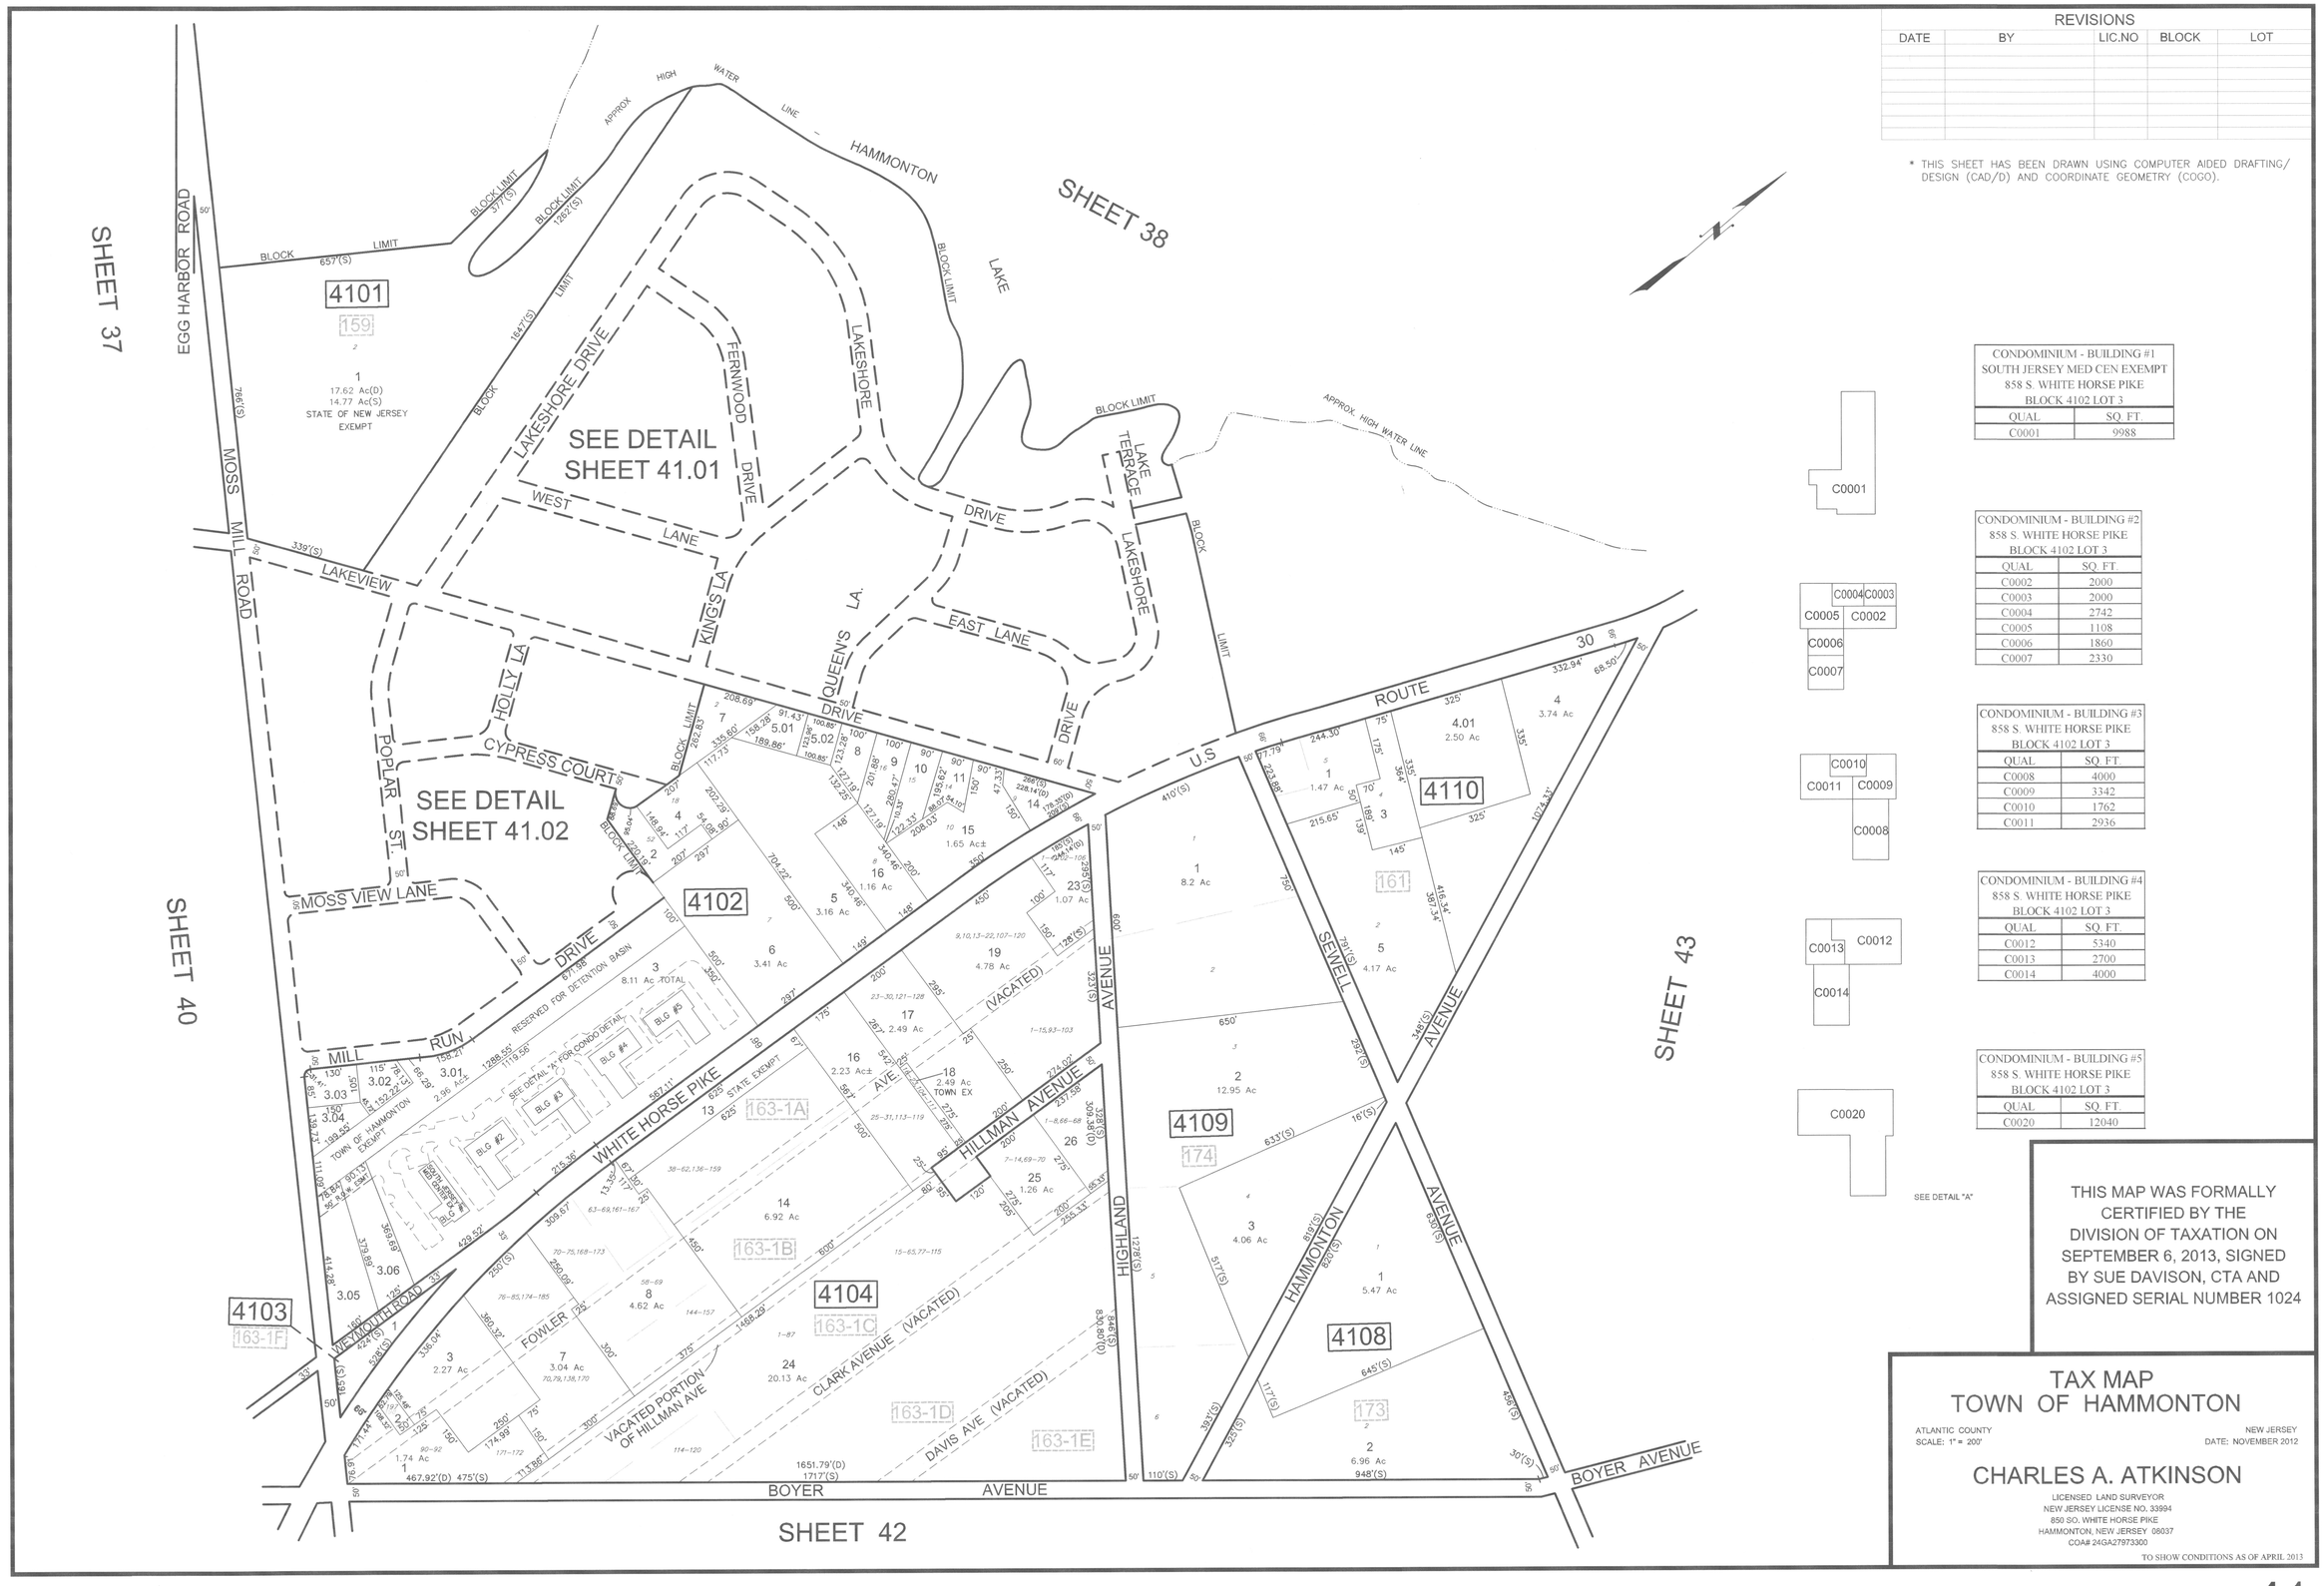


| REVISIONS | | | | |
|---|---|---|---|---|
| DATE | BY | LIC.NO | BLOCK | LOT |
| | | | | |

* THIS SHEET HAS BEEN DRAWN USING COMPUTER AIDED DRAFTING/ DESIGN (CAD/D) AND COORDINATE GEOMETRY (COGO).

CONDOMINIUM - BUILDING #1
SOUTH JERSEY MED CEN EXEMPT
858 S. WHITE HORSE PIKE
BLOCK 4102 LOT 3

| QUAL | SQ. FT. |
|---|---|
| C0001 | 9988 |

CONDOMINIUM - BUILDING #2
858 S. WHITE HORSE PIKE
BLOCK 4102 LOT 3

| QUAL | SQ. FT. |
|---|---|
| C0002 | 2000 |
| C0003 | 2000 |
| C0004 | 2742 |
| C0005 | 1108 |
| C0006 | 1860 |
| C0007 | 2330 |

CONDOMINIUM - BUILDING #3
858 S. WHITE HORSE PIKE
BLOCK 4102 LOT 3

| QUAL | SQ. FT. |
|---|---|
| C0008 | 4000 |
| C0009 | 3342 |
| C0010 | 1762 |
| C0011 | 2936 |

CONDOMINIUM - BUILDING #4
858 S. WHITE HORSE PIKE
BLOCK 4102 LOT 3

| QUAL | SQ. FT. |
|---|---|
| C0012 | 5340 |
| C0013 | 2700 |
| C0014 | 4000 |

CONDOMINIUM - BUILDING #5
858 S. WHITE HORSE PIKE
BLOCK 4102 LOT 3

| QUAL | SQ. FT. |
|---|---|
| C0020 | 12040 |

THIS MAP WAS FORMALLY CERTIFIED BY THE DIVISION OF TAXATION ON SEPTEMBER 6, 2013, SIGNED BY SUE DAVISON, CTA AND ASSIGNED SERIAL NUMBER 1024

# TAX MAP
# TOWN OF HAMMONTON

ATLANTIC COUNTY — NEW JERSEY
SCALE: 1" = 200' — DATE: NOVEMBER 2012

CHARLES A. ATKINSON
LICENSED LAND SURVEYOR
NEW JERSEY LICENSE NO. 33994
850 SO. WHITE HORSE PIKE
HAMMONTON, NEW JERSEY 08037
COA# 24GA27973300

TO SHOW CONDITIONS AS OF APRIL 2013