THIS MAP WAS FORMALLY CERTIFIED BY THE DIVISION OF TAXATION ON SEPTEMBER 6, 2013, SIGNED BY SUE DAVISON, CTA AND ASSIGNED SERIAL NUMBER 1024

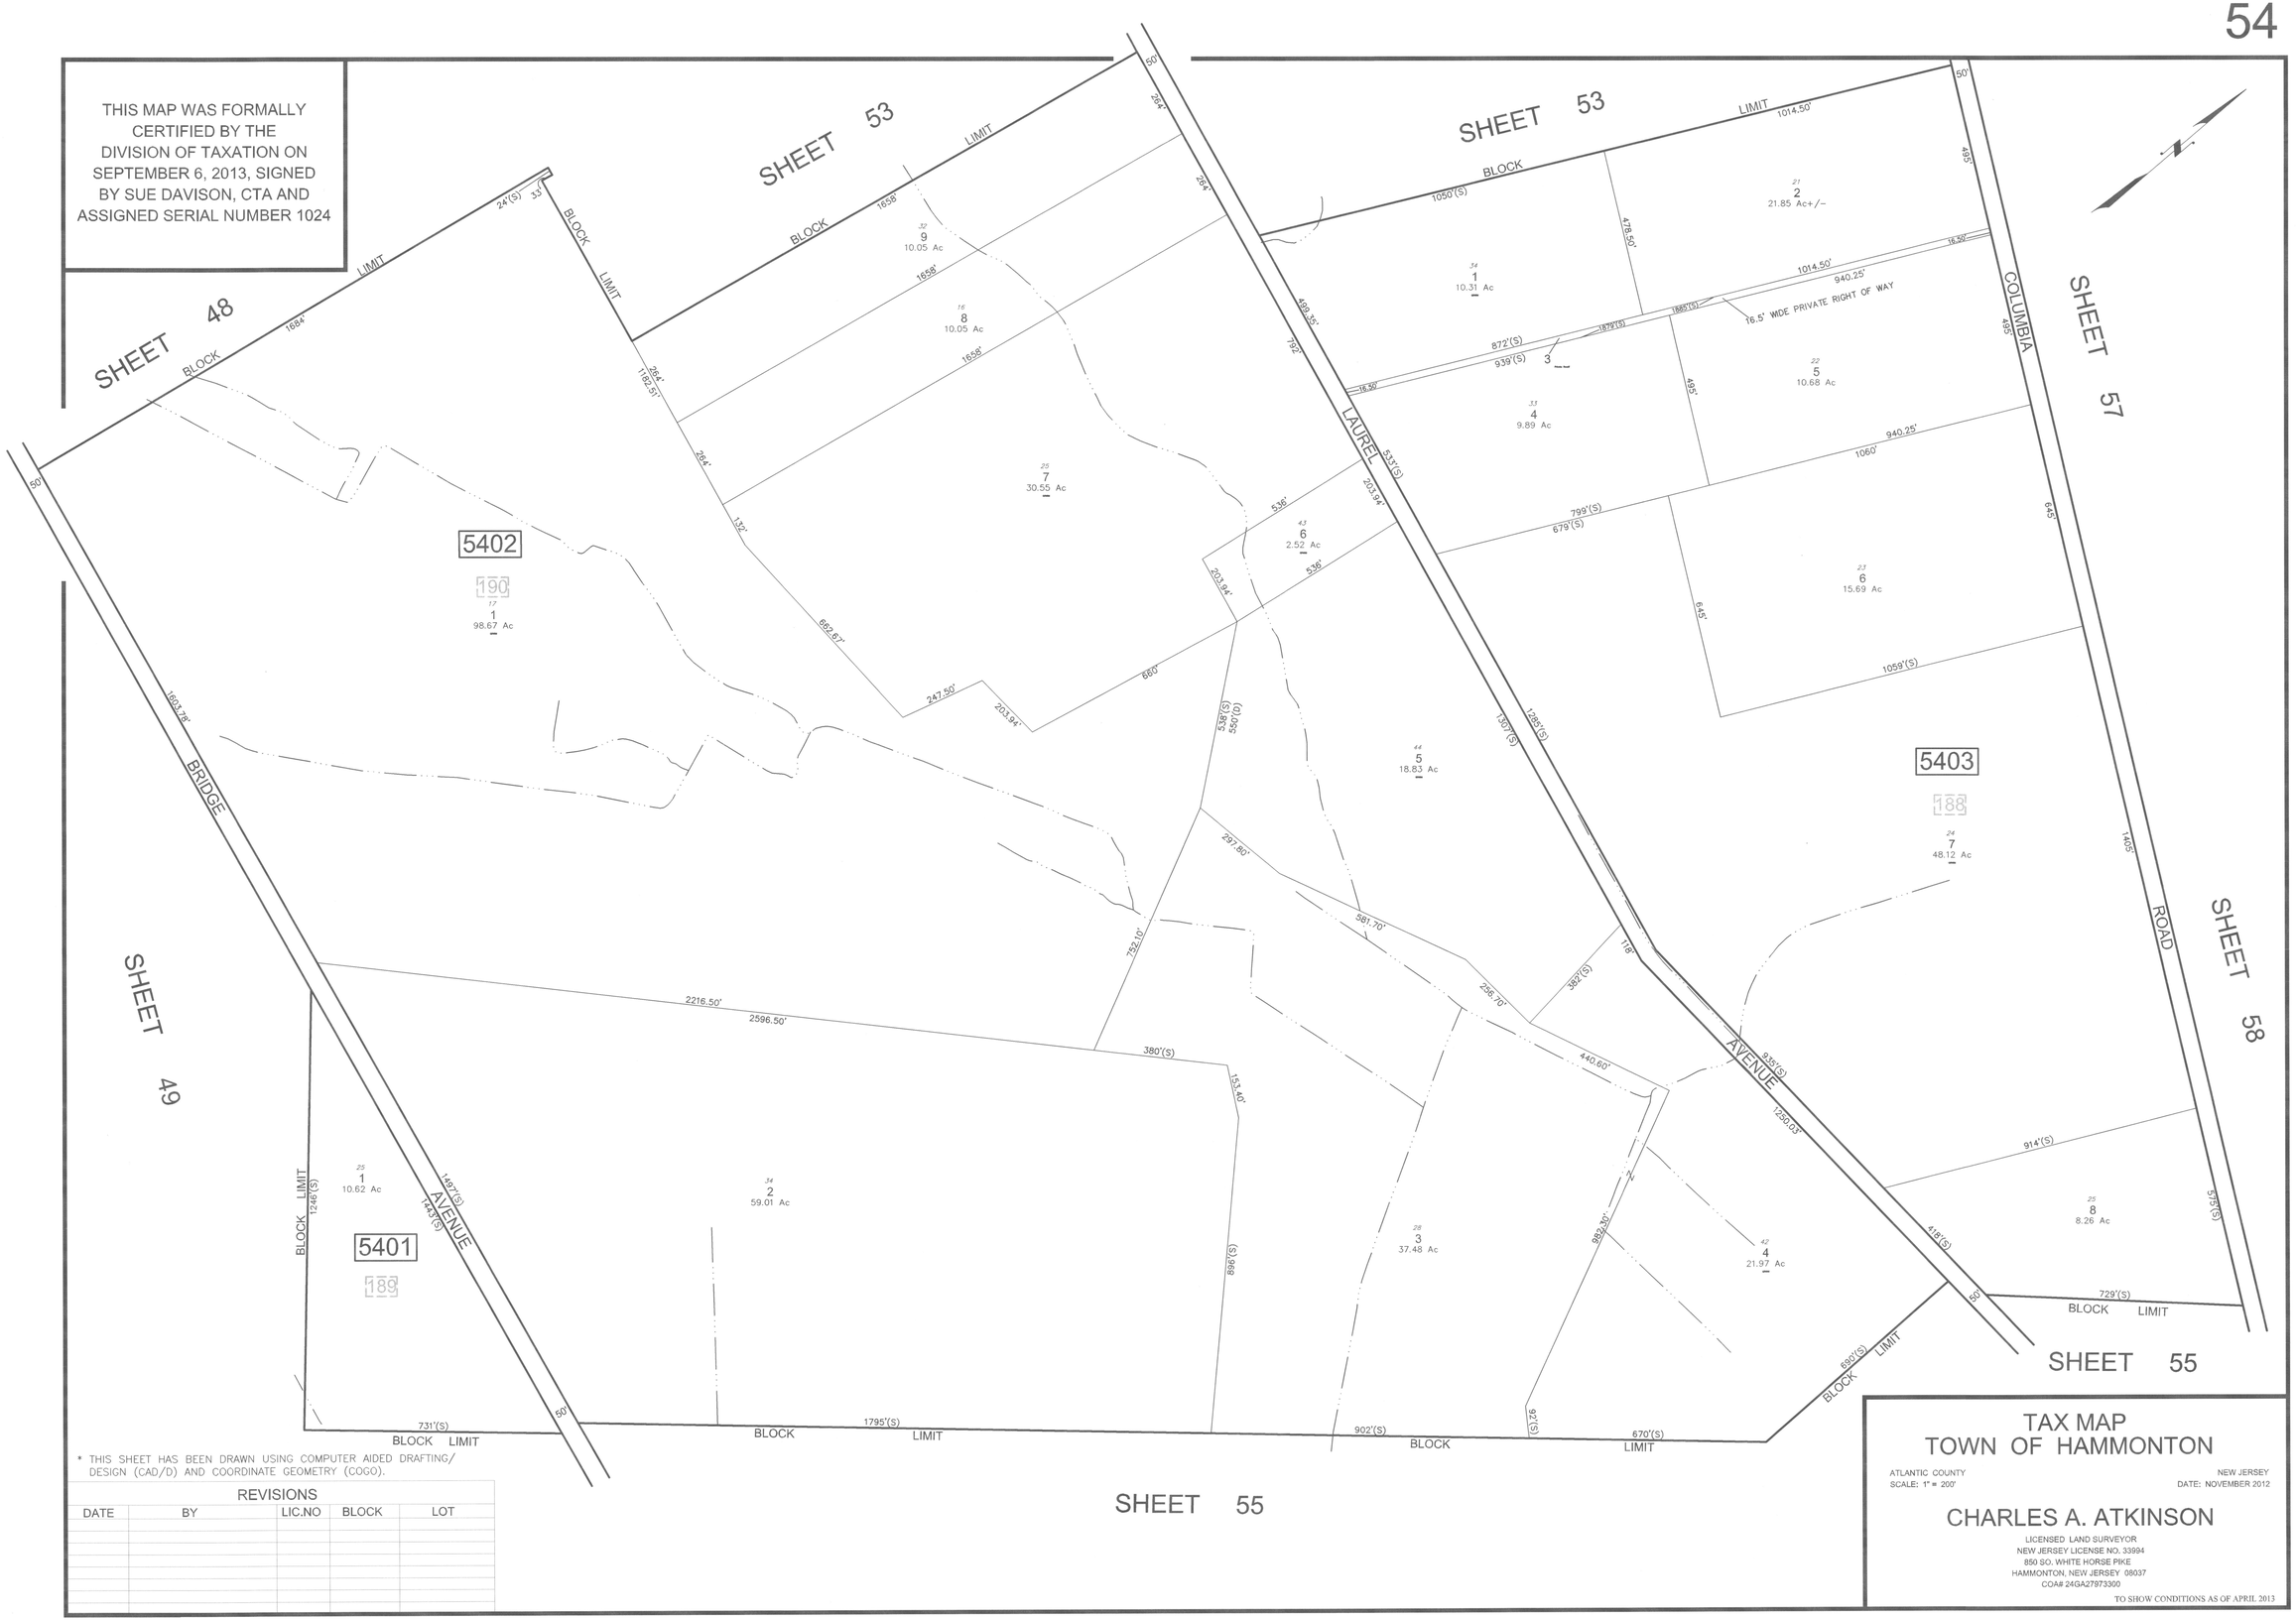

* THIS SHEET HAS BEEN DRAWN USING COMPUTER AIDED DRAFTING/ DESIGN (CAD/D) AND COORDINATE GEOMETRY (COGO).

REVISIONS

DATE	BY	LIC.NO	BLOCK	LOT

TAX MAP
TOWN OF HAMMONTON

ATLANTIC COUNTY — NEW JERSEY
SCALE: 1" = 200' — DATE: NOVEMBER 2012

CHARLES A. ATKINSON
LICENSED LAND SURVEYOR
NEW JERSEY LICENSE NO. 33994
850 SO. WHITE HORSE PIKE
HAMMONTON, NEW JERSEY 08037
COA# 24GA27973300

TO SHOW CONDITIONS AS OF APRIL 2013