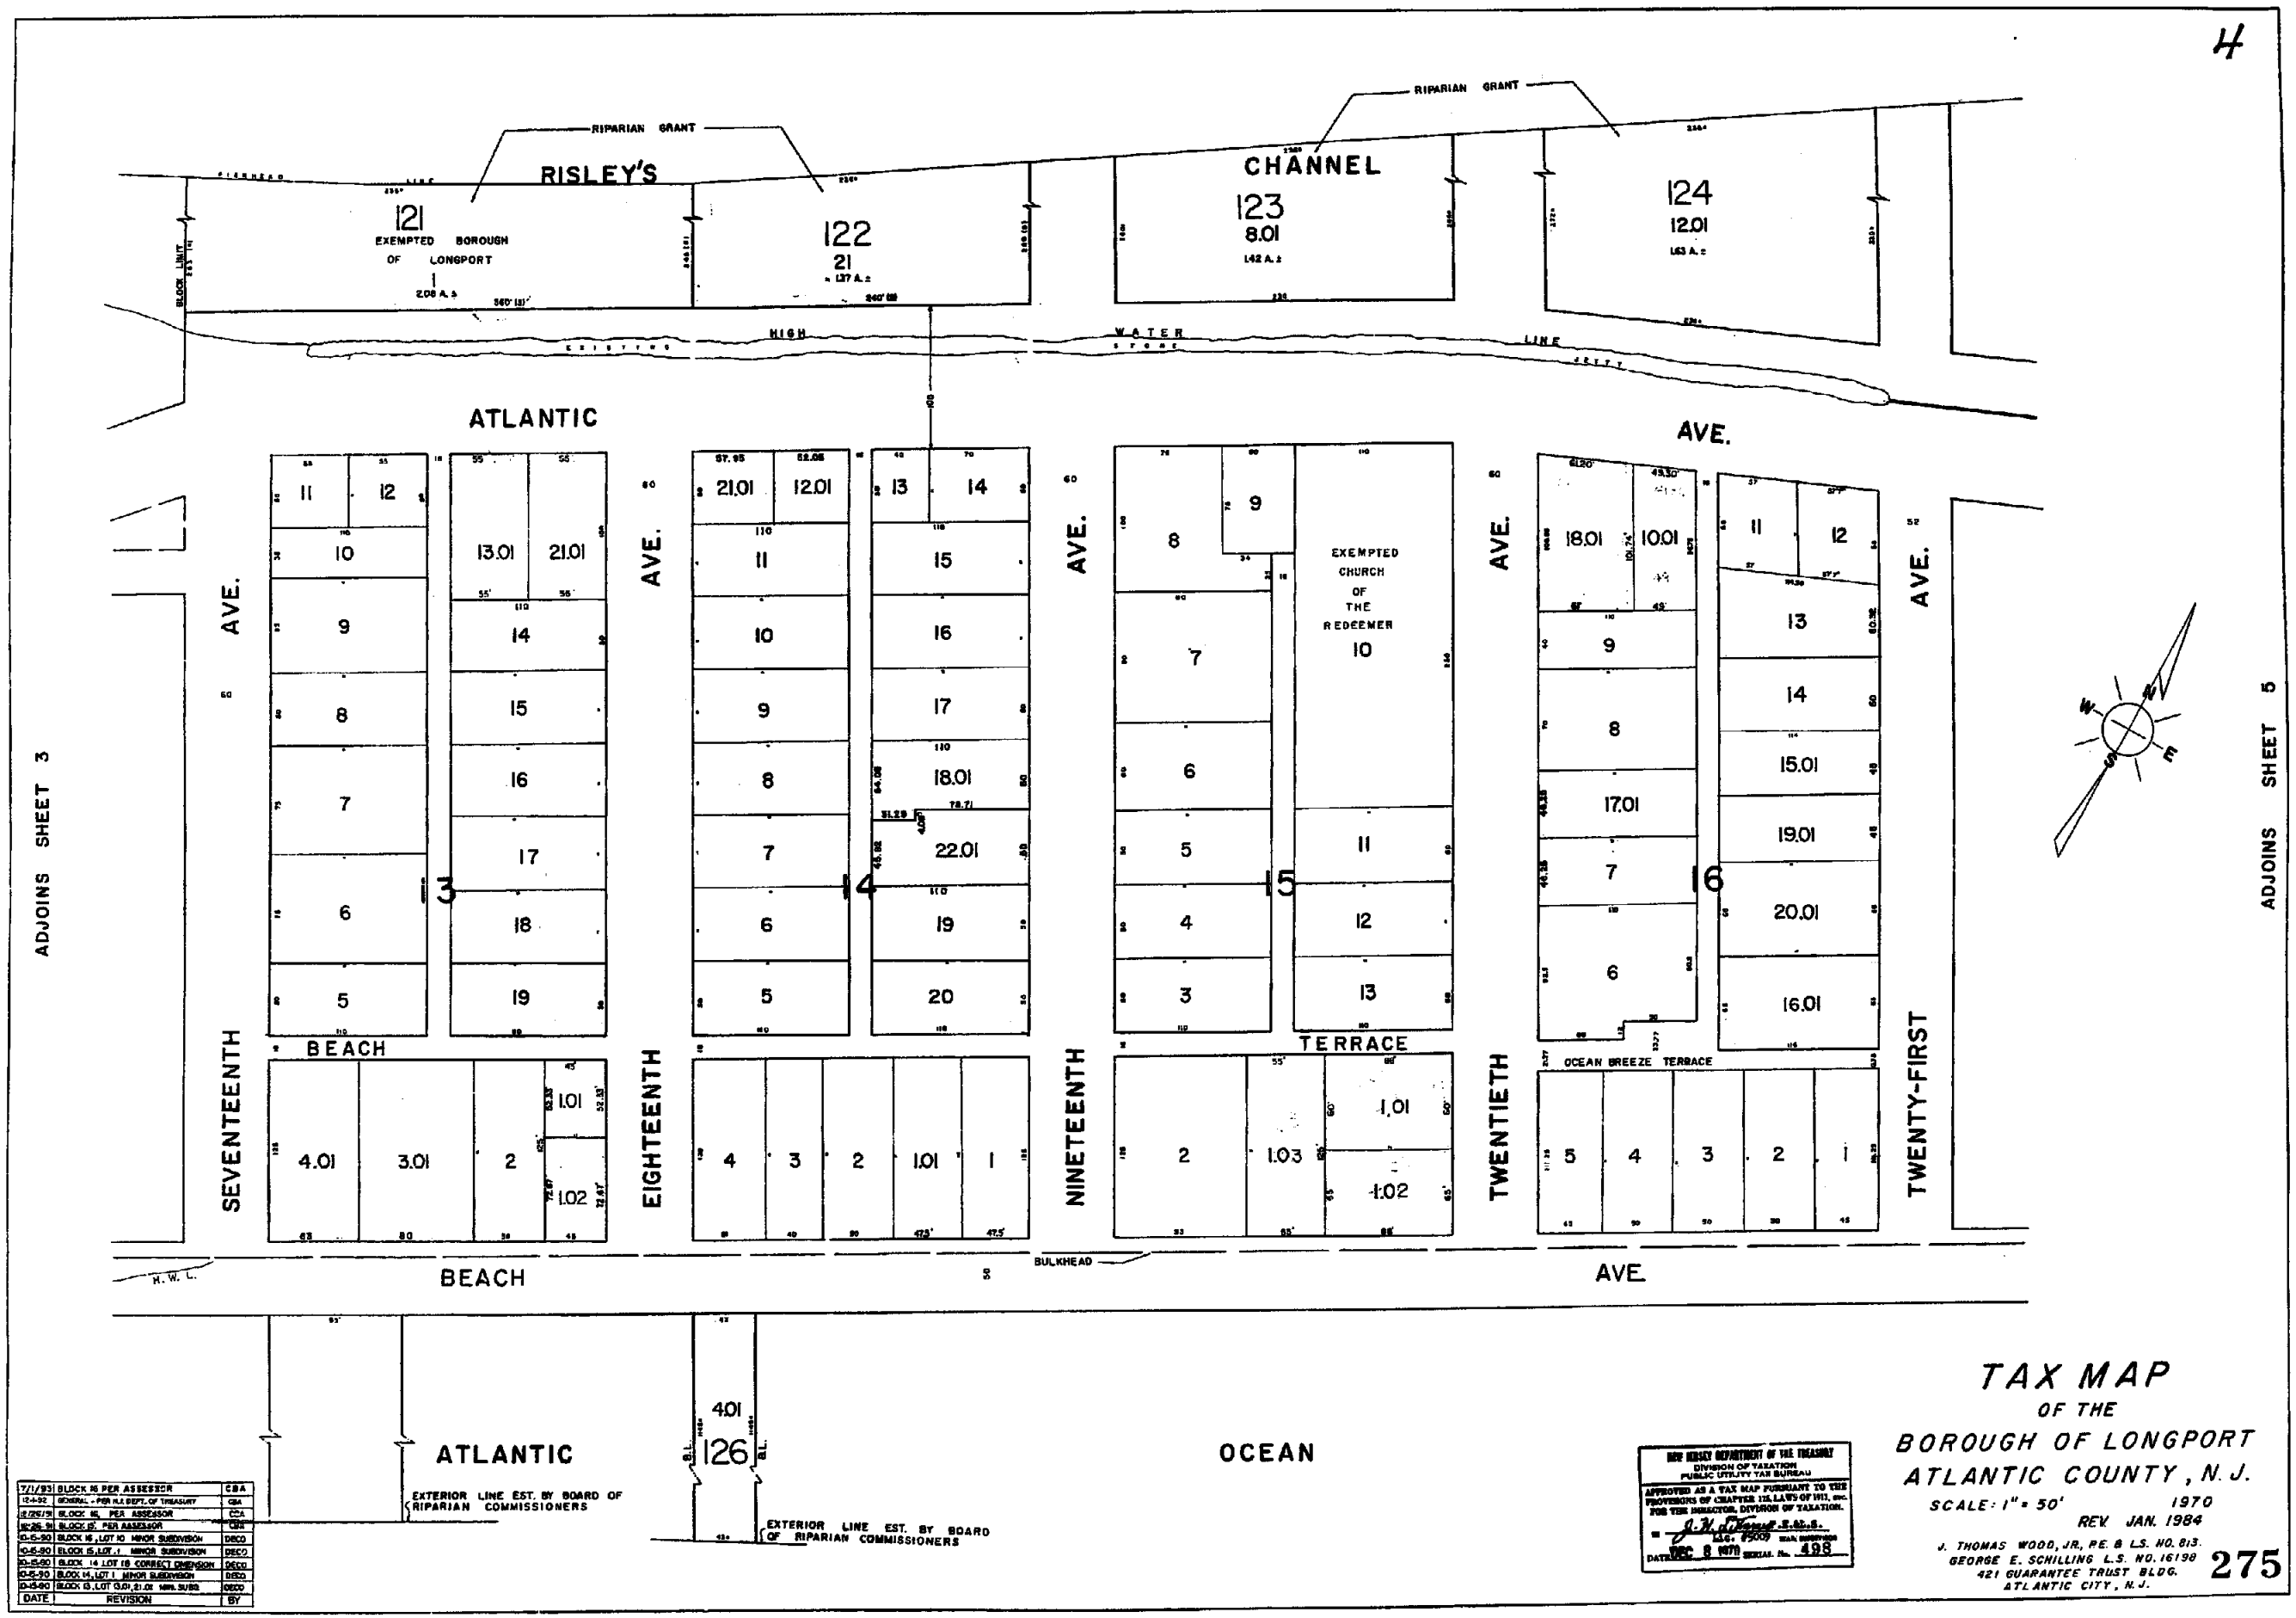

DATE	REVISION	BY
7/1/93	BLOCK 16 PER ASSESSOR	CBA
12-4-92	GENERAL - PER N.J. DEPT. OF TREASURY	CBA
12/29/92	BLOCK 16, PER ASSESSOR	CCA
10-26-91	BLOCK 12, PER ASSESSOR	CBA
10-5-90	BLOCK 16, LOT 10 MINOR SUBDIVISION	DECO
10-5-90	BLOCK 15, LOT 1 MINOR SUBDIVISION	DECO
10-5-90	BLOCK 14 LOT 18 CORRECT DIMENSION	DECO
10-5-90	BLOCK 14, LOT 1 MINOR SUBDIVISION	DECO
10-5-90	BLOCK 13, LOT 13.01, 21.01 MIN. SUBD.	DECO

NEW JERSEY DEPARTMENT OF THE TREASURY
DIVISION OF TAXATION
PUBLIC UTILITY TAX BUREAU
APPROVED AS A TAX MAP PURSUANT TO THE PROVISIONS OF CHAPTER 123, LAWS OF 1957, etc. FOR THE DIRECTOR, DIVISION OF TAXATION.
J. H. Clarke P.E.L.S.
L.S. 15009 MAP SUPERVISOR
DATE DEC 8 1970 SERIAL No. 498

TAX MAP
OF THE
BOROUGH OF LONGPORT
ATLANTIC COUNTY, N.J.

SCALE: 1" = 50' 1970
REV. JAN. 1984

J. THOMAS WOOD, JR. P.E. & L.S. NO. 813.
GEORGE E. SCHILLING L.S. NO. 16198
421 GUARANTEE TRUST BLDG.
ATLANTIC CITY, N.J.