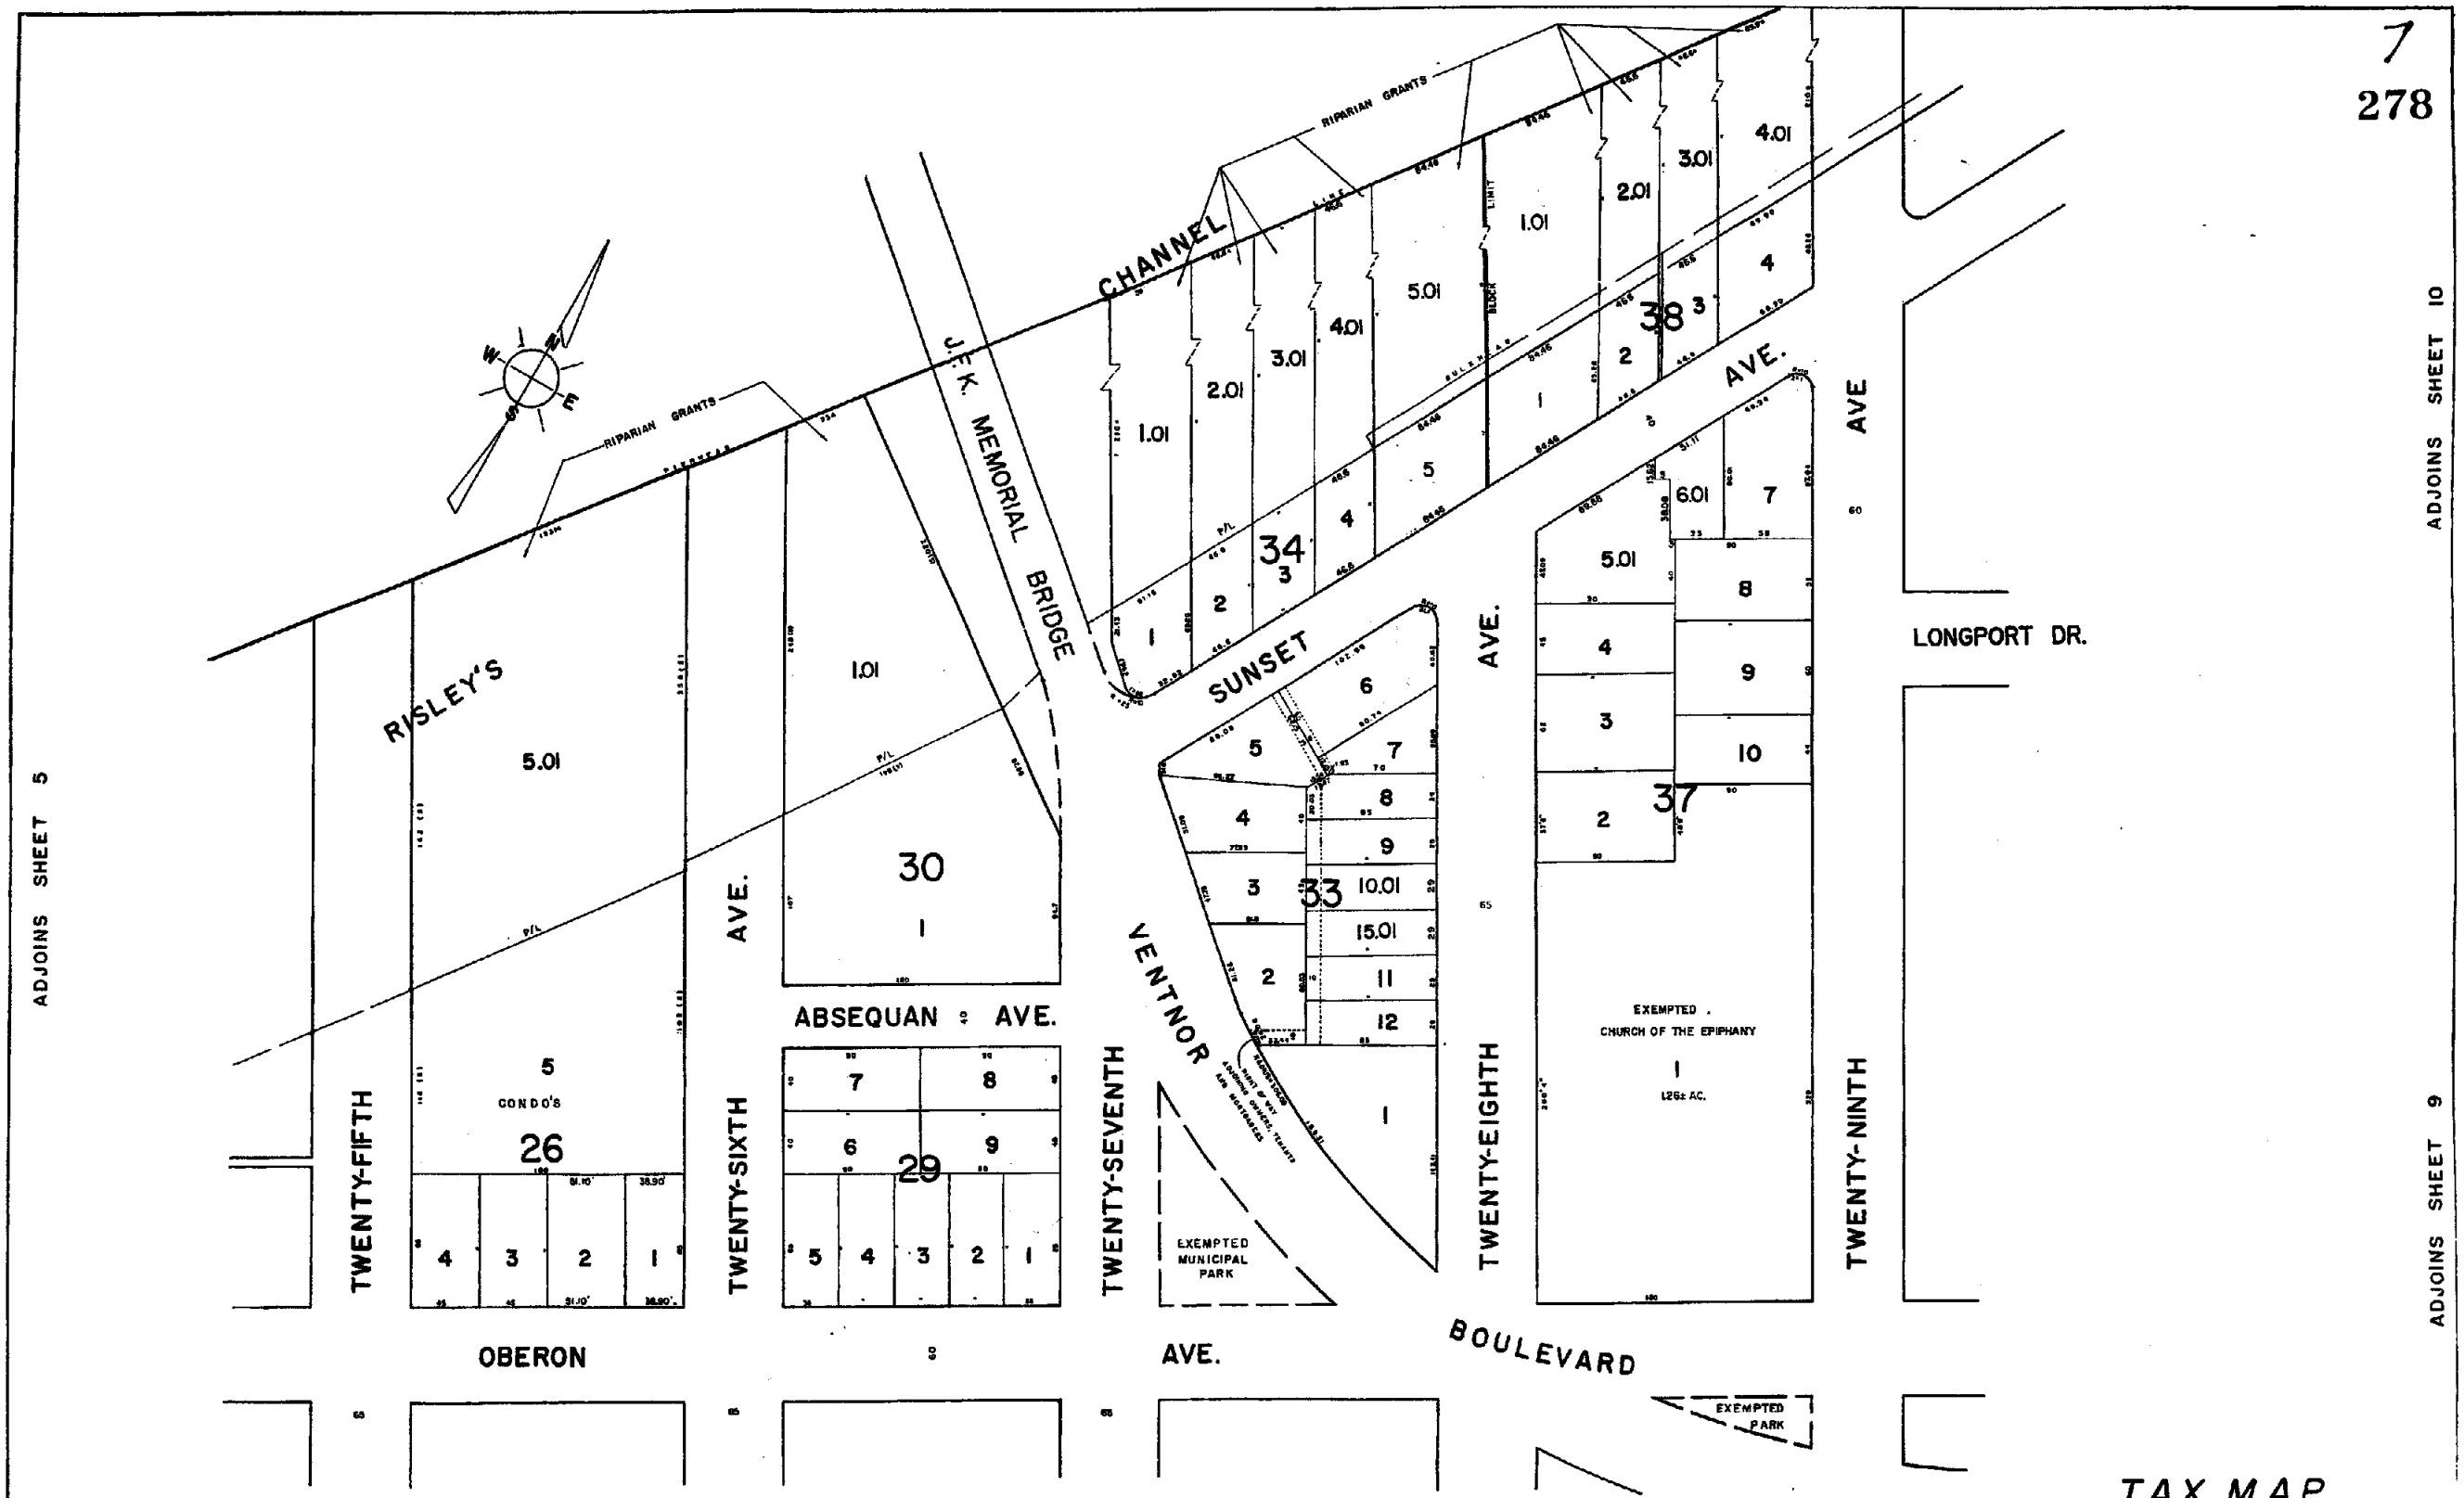

TAX MAP
OF THE
BOROUGH OF LONGPORT
ATLANTIC COUNTY, N.J.

SCALE: 1" = 50' 1970
REV. JAN. 1984

J. THOMAS WOOD, JR., P.E. & L.S. NO. 6139
GEORGE E. SCHILLING, L.S. NO. 18198
421 GUARANTEE TRUST BLDG.
ATLANTIC CITY, N.J.

NEW JERSEY DEPARTMENT OF THE TREASURY
DIVISION OF TAXATION
PUBLIC UTILITY TAX BUREAU
APPROVED AS A TAX MAP PURSUANT TO THE PROVISIONS OF CHAPTER 115, LAWS OF 1913, ETC. FOR THE DIRECTOR, DIVISION OF TAXATION.
BY J. H. Fleming P.E.L.S.
LIC. #5009 State Surveyor
DATE DEC 8 1970 SERIAL No. 498

DATE	REVISION	BY
10-1-98	GENERAL - PER N.J. DEPT. OF TREASURY	GRA
10-13-99	BLOCK 26, LOT 1.2 MIN. SUBDIVISION	GECO