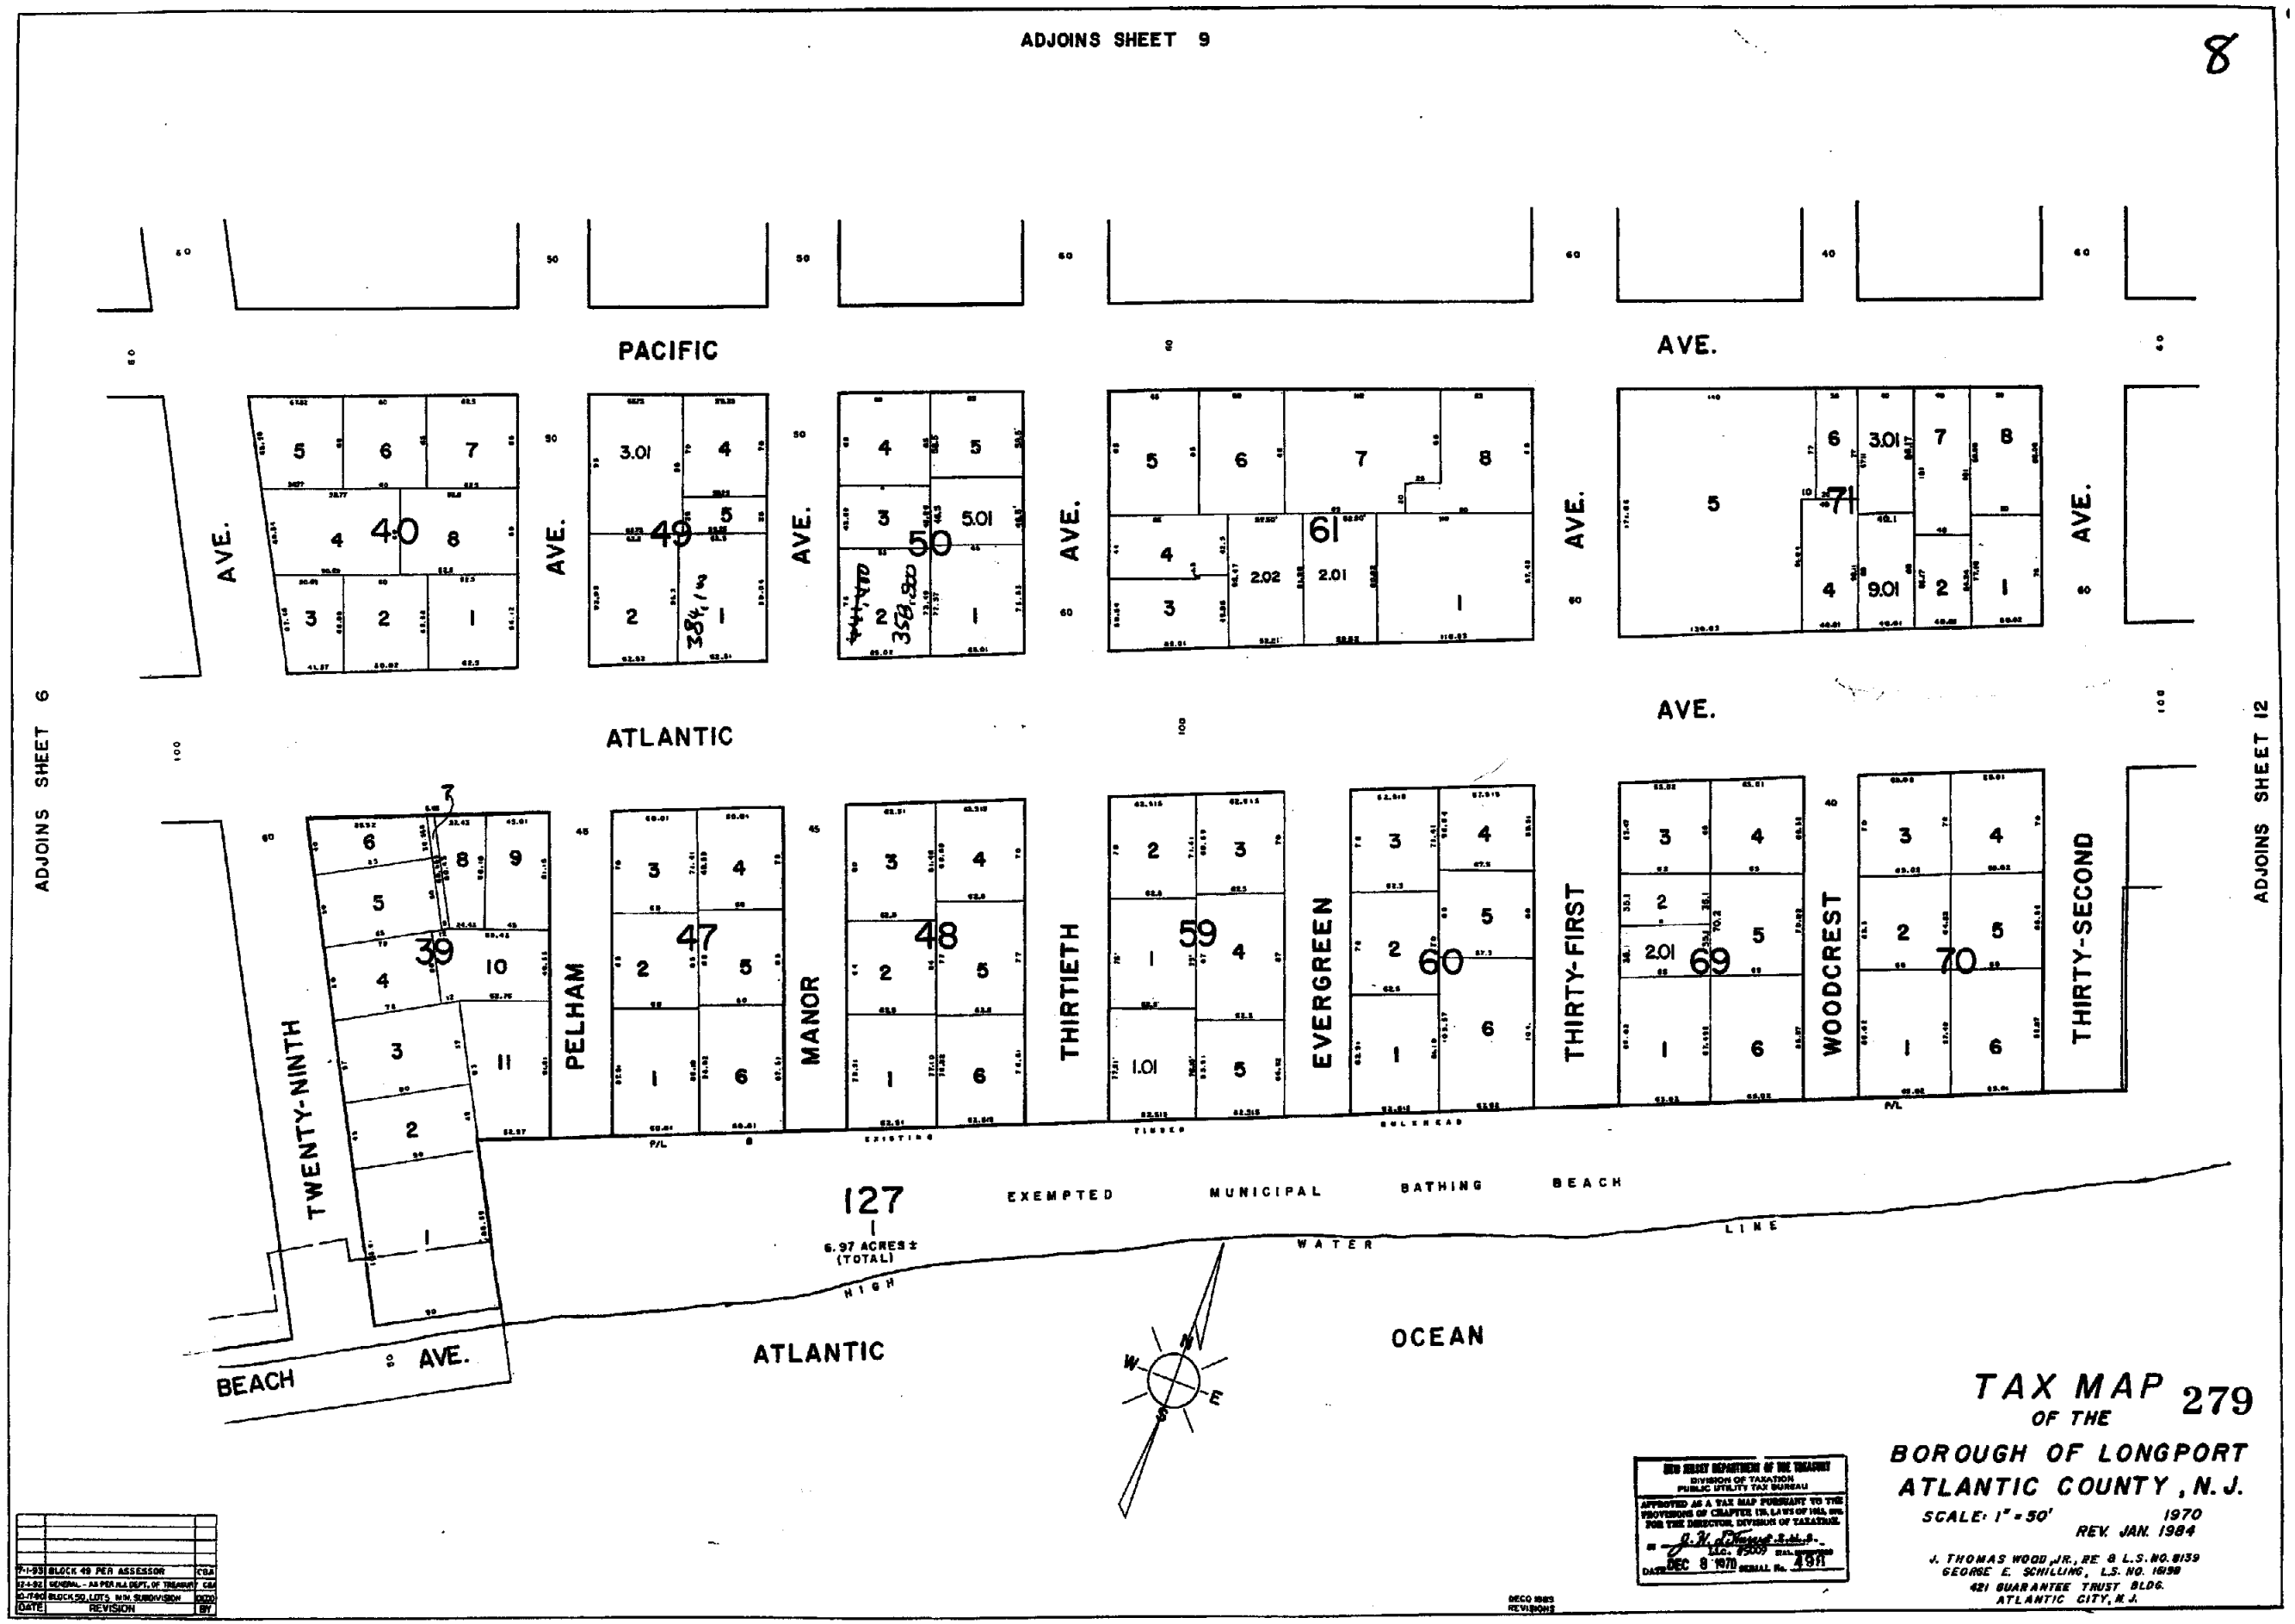
ADJOINS SHEET 9
8
PACIFIC
AVE.
ATLANTIC
AVE.
ADJOINS SHEET 6
ADJOINS SHEET 12
TWENTY-NINTH
PELHAM
MANOR
THIRTIETH
EVERGREEN
THIRTY-FIRST
WOODCREST
THIRTY-SECOND
BEACH AVE.
ATLANTIC
OCEAN
127
6.97 ACRES ±
(TOTAL)
EXEMPTED MUNICIPAL BATHING BEACH
HIGH WATER LINE
N
S
E
W
TAX MAP 279
OF THE
BOROUGH OF LONGPORT
ATLANTIC COUNTY, N.J.
SCALE: 1" = 50'
1970
REV. JAN. 1984
J. THOMAS WOOD, JR., RE & L.S. NO. 8139
GEORGE E. SCHILLING, L.S. NO. 16159
421 GUARANTEE TRUST BLDG.
ATLANTIC CITY, N.J.
NEW JERSEY DEPARTMENT OF THE TREASURY
DIVISION OF TAXATION
PUBLIC UTILITY TAX BUREAU
APPROVED AS A TAX MAP PURSUANT TO THE PROVISIONS OF CHAPTER 170, LAWS OF 1952, FOR THE DIRECTOR, DIVISION OF TAXATION
DATE DEC 8 1970
7-1-93 BLOCK 49 PER ASSESSOR
12-1-92 GENERAL - AS PER N.J. DEPT. OF TREASURY
10-7-80 BLOCK 50, LOTS M.M. SUBDIVISION
DATE REVISION BY