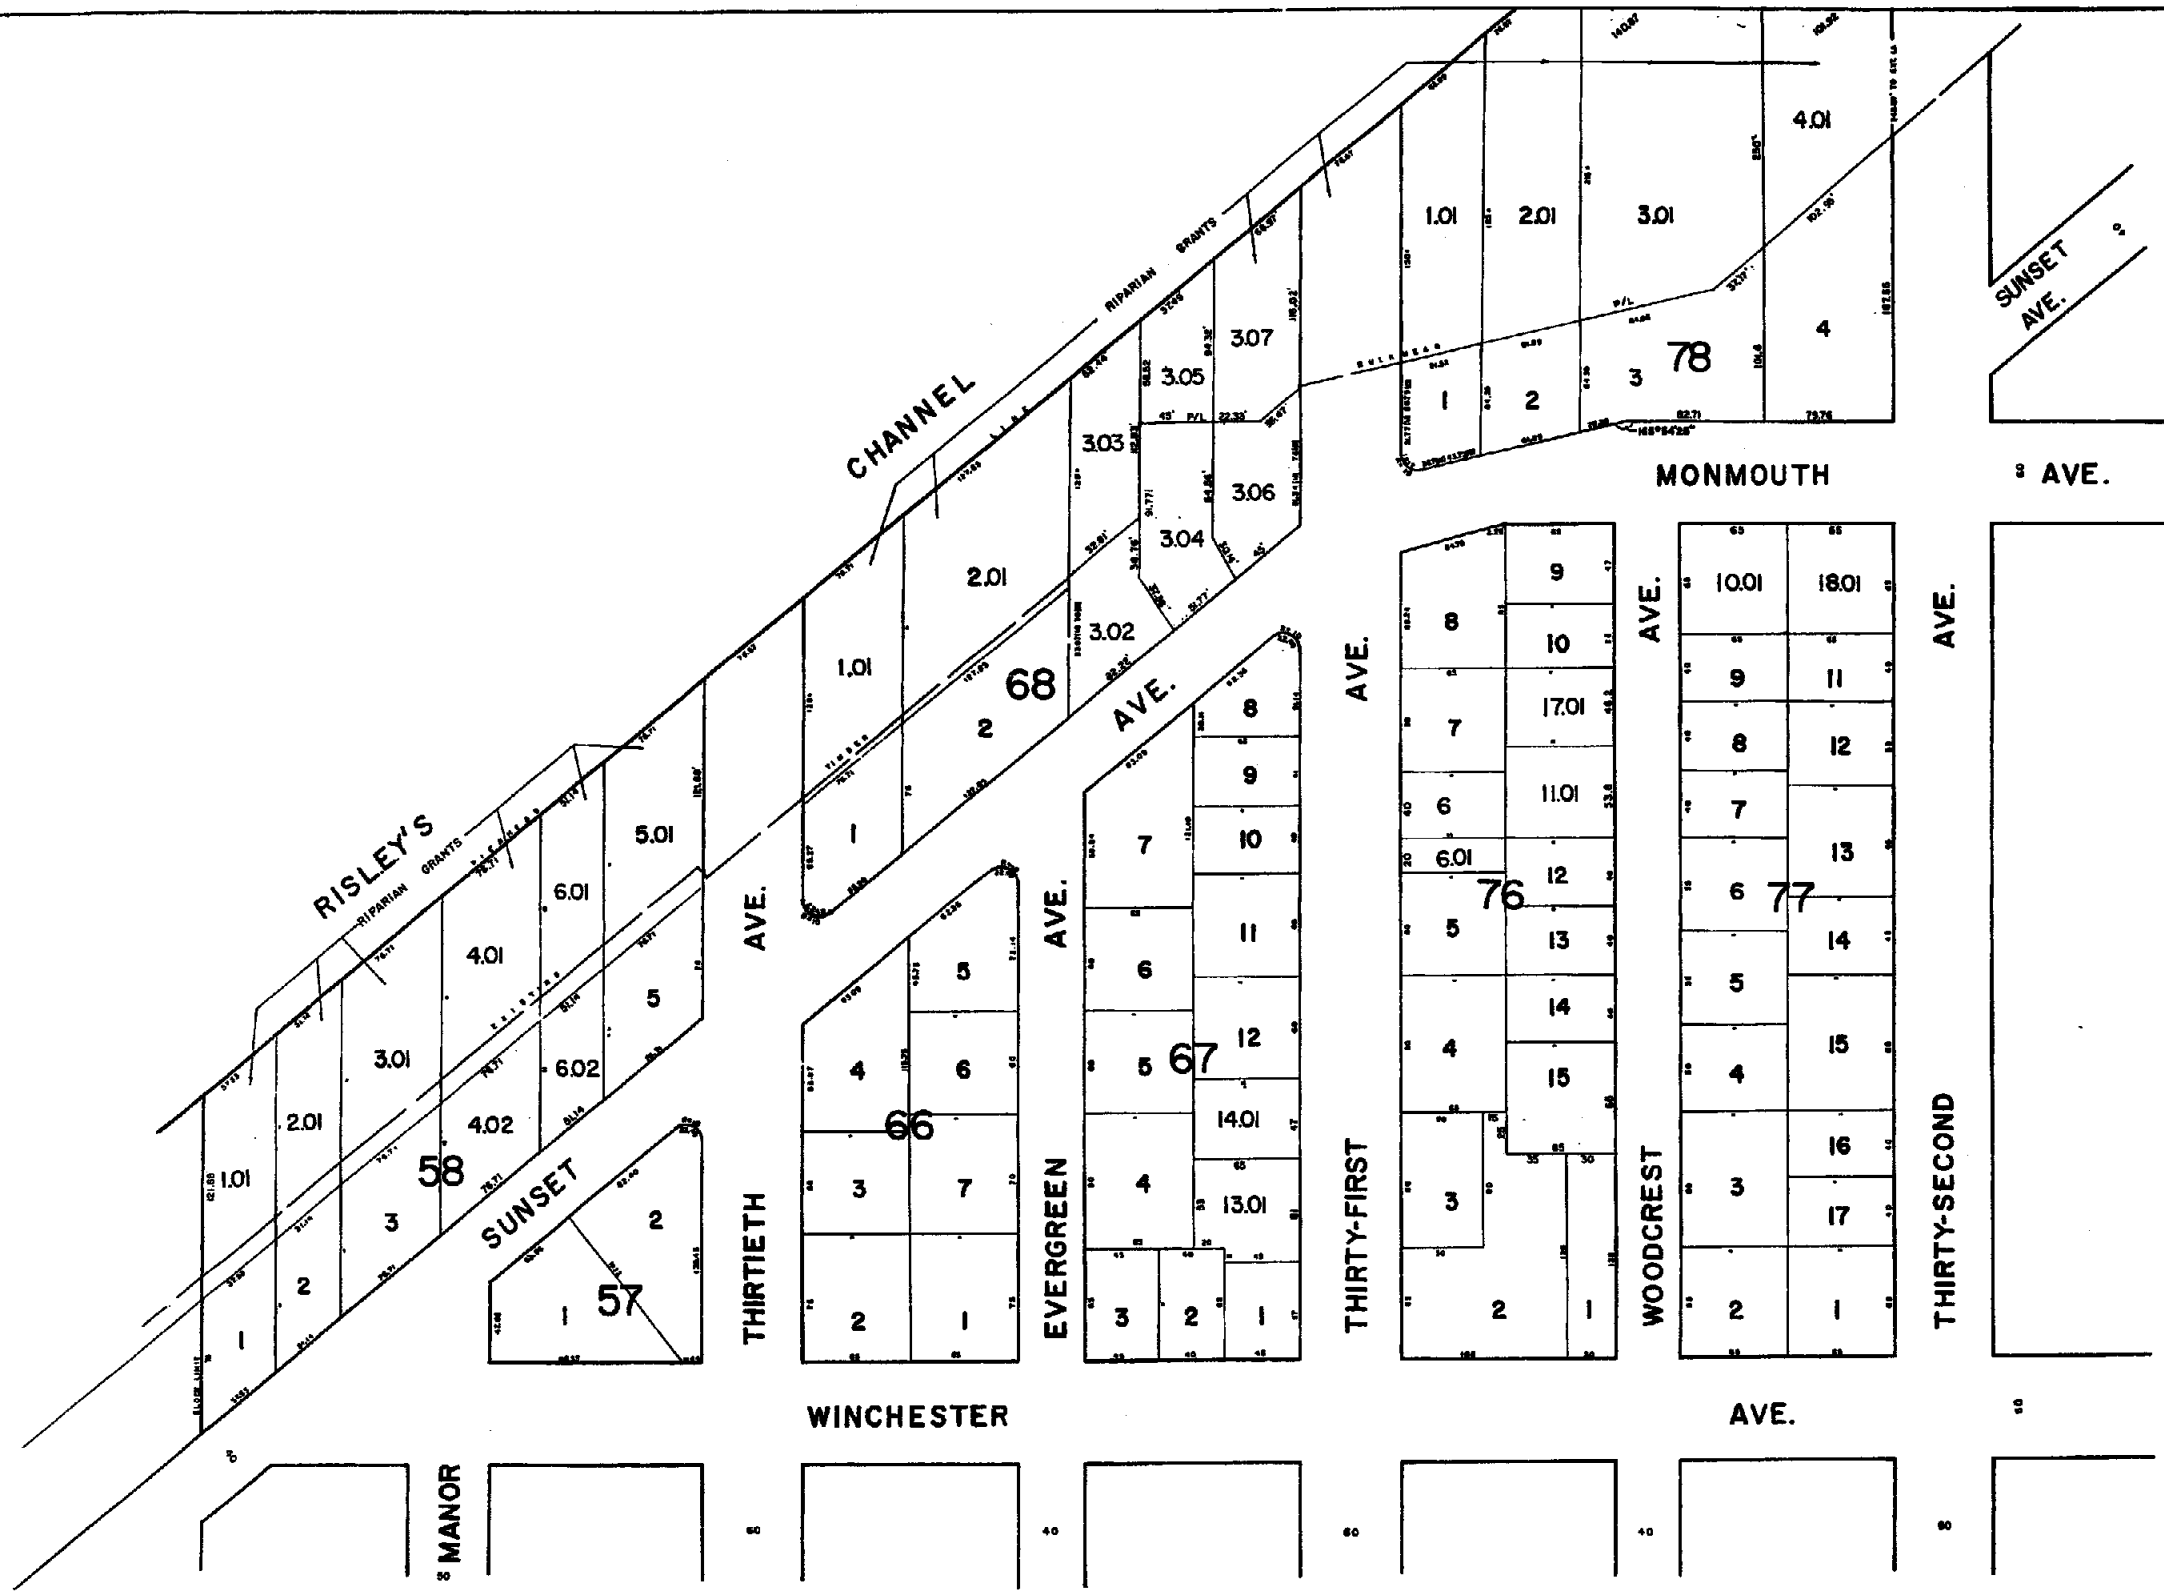


ADJOINS SHEET 10

ADJOINS SHEET 15

ADJOINS SHEET 16

| DATE | REVISION | BY |
|---|---|---|
| 7-1-92 | GENERAL - PER N.J. DEPT. OF TREASURY | CBA |
| 10-19-90 | BLOCK 58, LOT 3.301 MIN SUBDIVISION | DECO |

NEW JERSEY DEPARTMENT OF THE TREASURY
DIVISION OF TAXATION
PUBLIC UTILITY TAX BUREAU
APPROVED AS A TAX MAP PURSUANT TO THE PROVISIONS OF CHAPTER 75, LAWS OF 1960, FOR THE DIRECTOR, DIVISION OF TAXATION.
BY J. N. Gillespie P.E.L.S.
LIC. #5009
DATE DEC. 6 1979 SERIAL No. 498

# TAX MAP
## OF THE
## BOROUGH OF LONGPORT
## ATLANTIC COUNTY, N.J.

SCALE: 1" = 50' 1970
REV. JAN. 1984

J. THOMAS WOOD, JR., PE & L.S. NO. 8139
GEORGE E. SCHILLING, L.S. NO. 16198
421 GUARANTEE TRUST BLDG.
ATLANTIC CITY, N.J.