ADJOINS SHEET 16

15

286

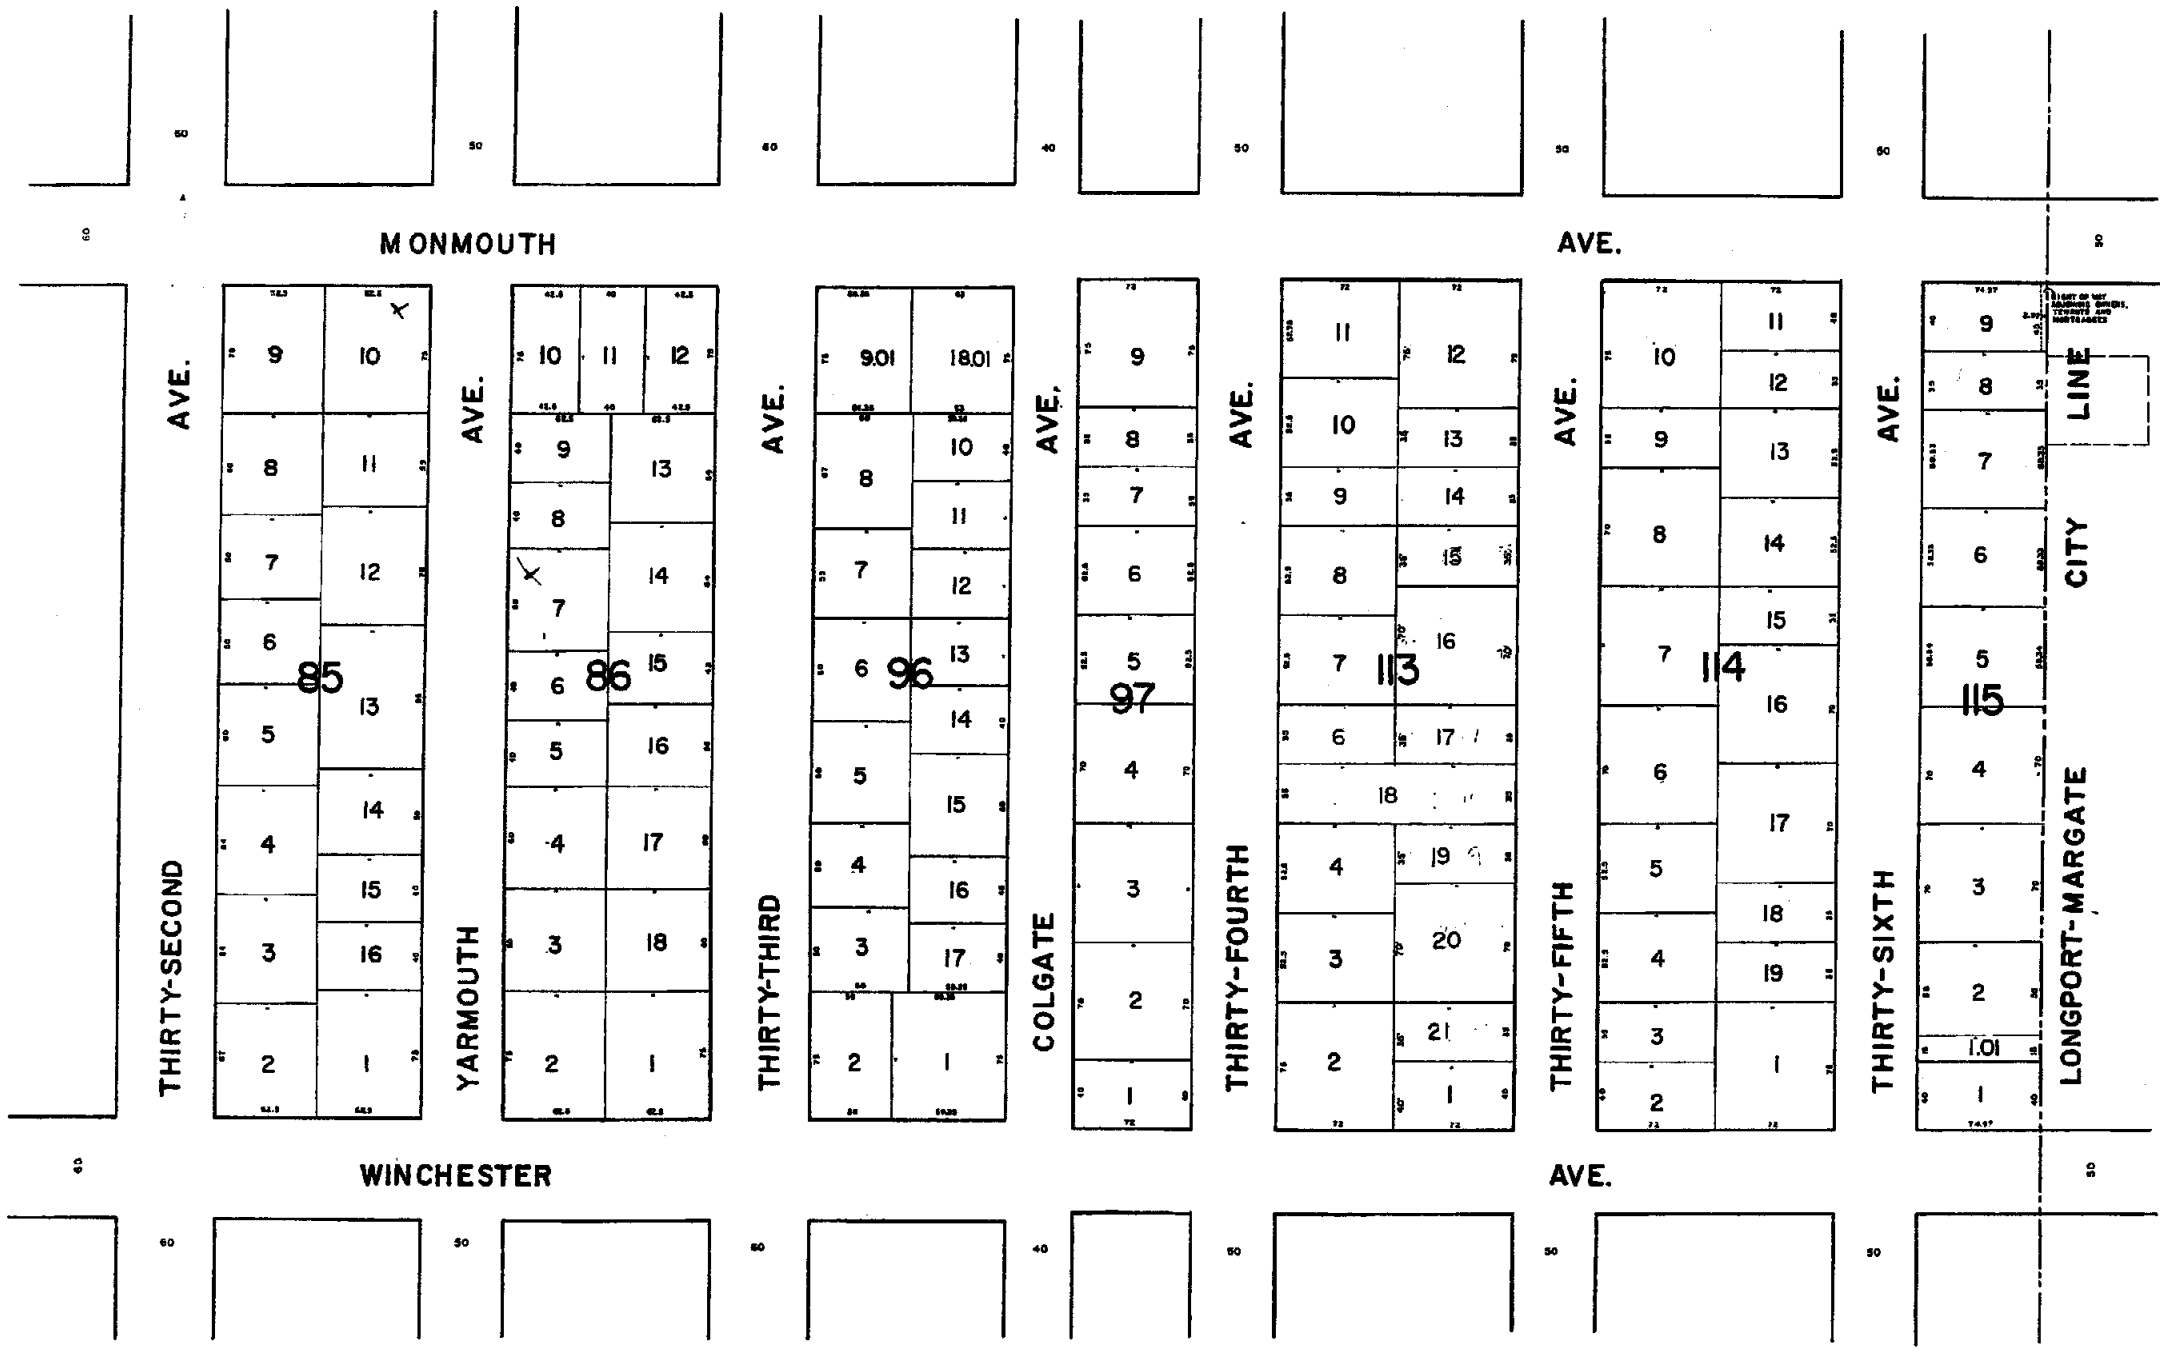

ADJOINS SHEET 11

ADJOINS SHEET 14

DATE	REVISION	BY
3-1-52	GENERAL - PER N.J. DEPT. OF TREASURY	CBA
2-26-8	BLOCK 69, PER ASSESSOR	CBA

NEW JERSEY DEPARTMENT OF THE TREASURY
DIVISION OF TAXATION
PUBLIC UTILITY TAX BUREAU
APPROVED AS A TAX MAP PURSUANT TO THE PROVISIONS OF CHAPTER 123, LAWS OF 1951, AND FOR THE DIRECTOR, DIVISION OF TAXATION.
BY J. H. Stewart S.M.S. LSR# 23009 STATE SUPERVISOR
DATE _____ SERIAL No. _____

TAX MAP
OF THE
BOROUGH OF LONGPORT
ATLANTIC COUNTY, N.J.

SCALE: 1" = 50' 1970
REV. JAN. 1984

J. THOMAS WOOD, JR., P.E. & L.S. NO. 8159
GEORGE E. SCHILLING, L.S. NO. 16198
421 GUARANTEE TRUST BLDG.
ATLANTIC CITY, N.J.