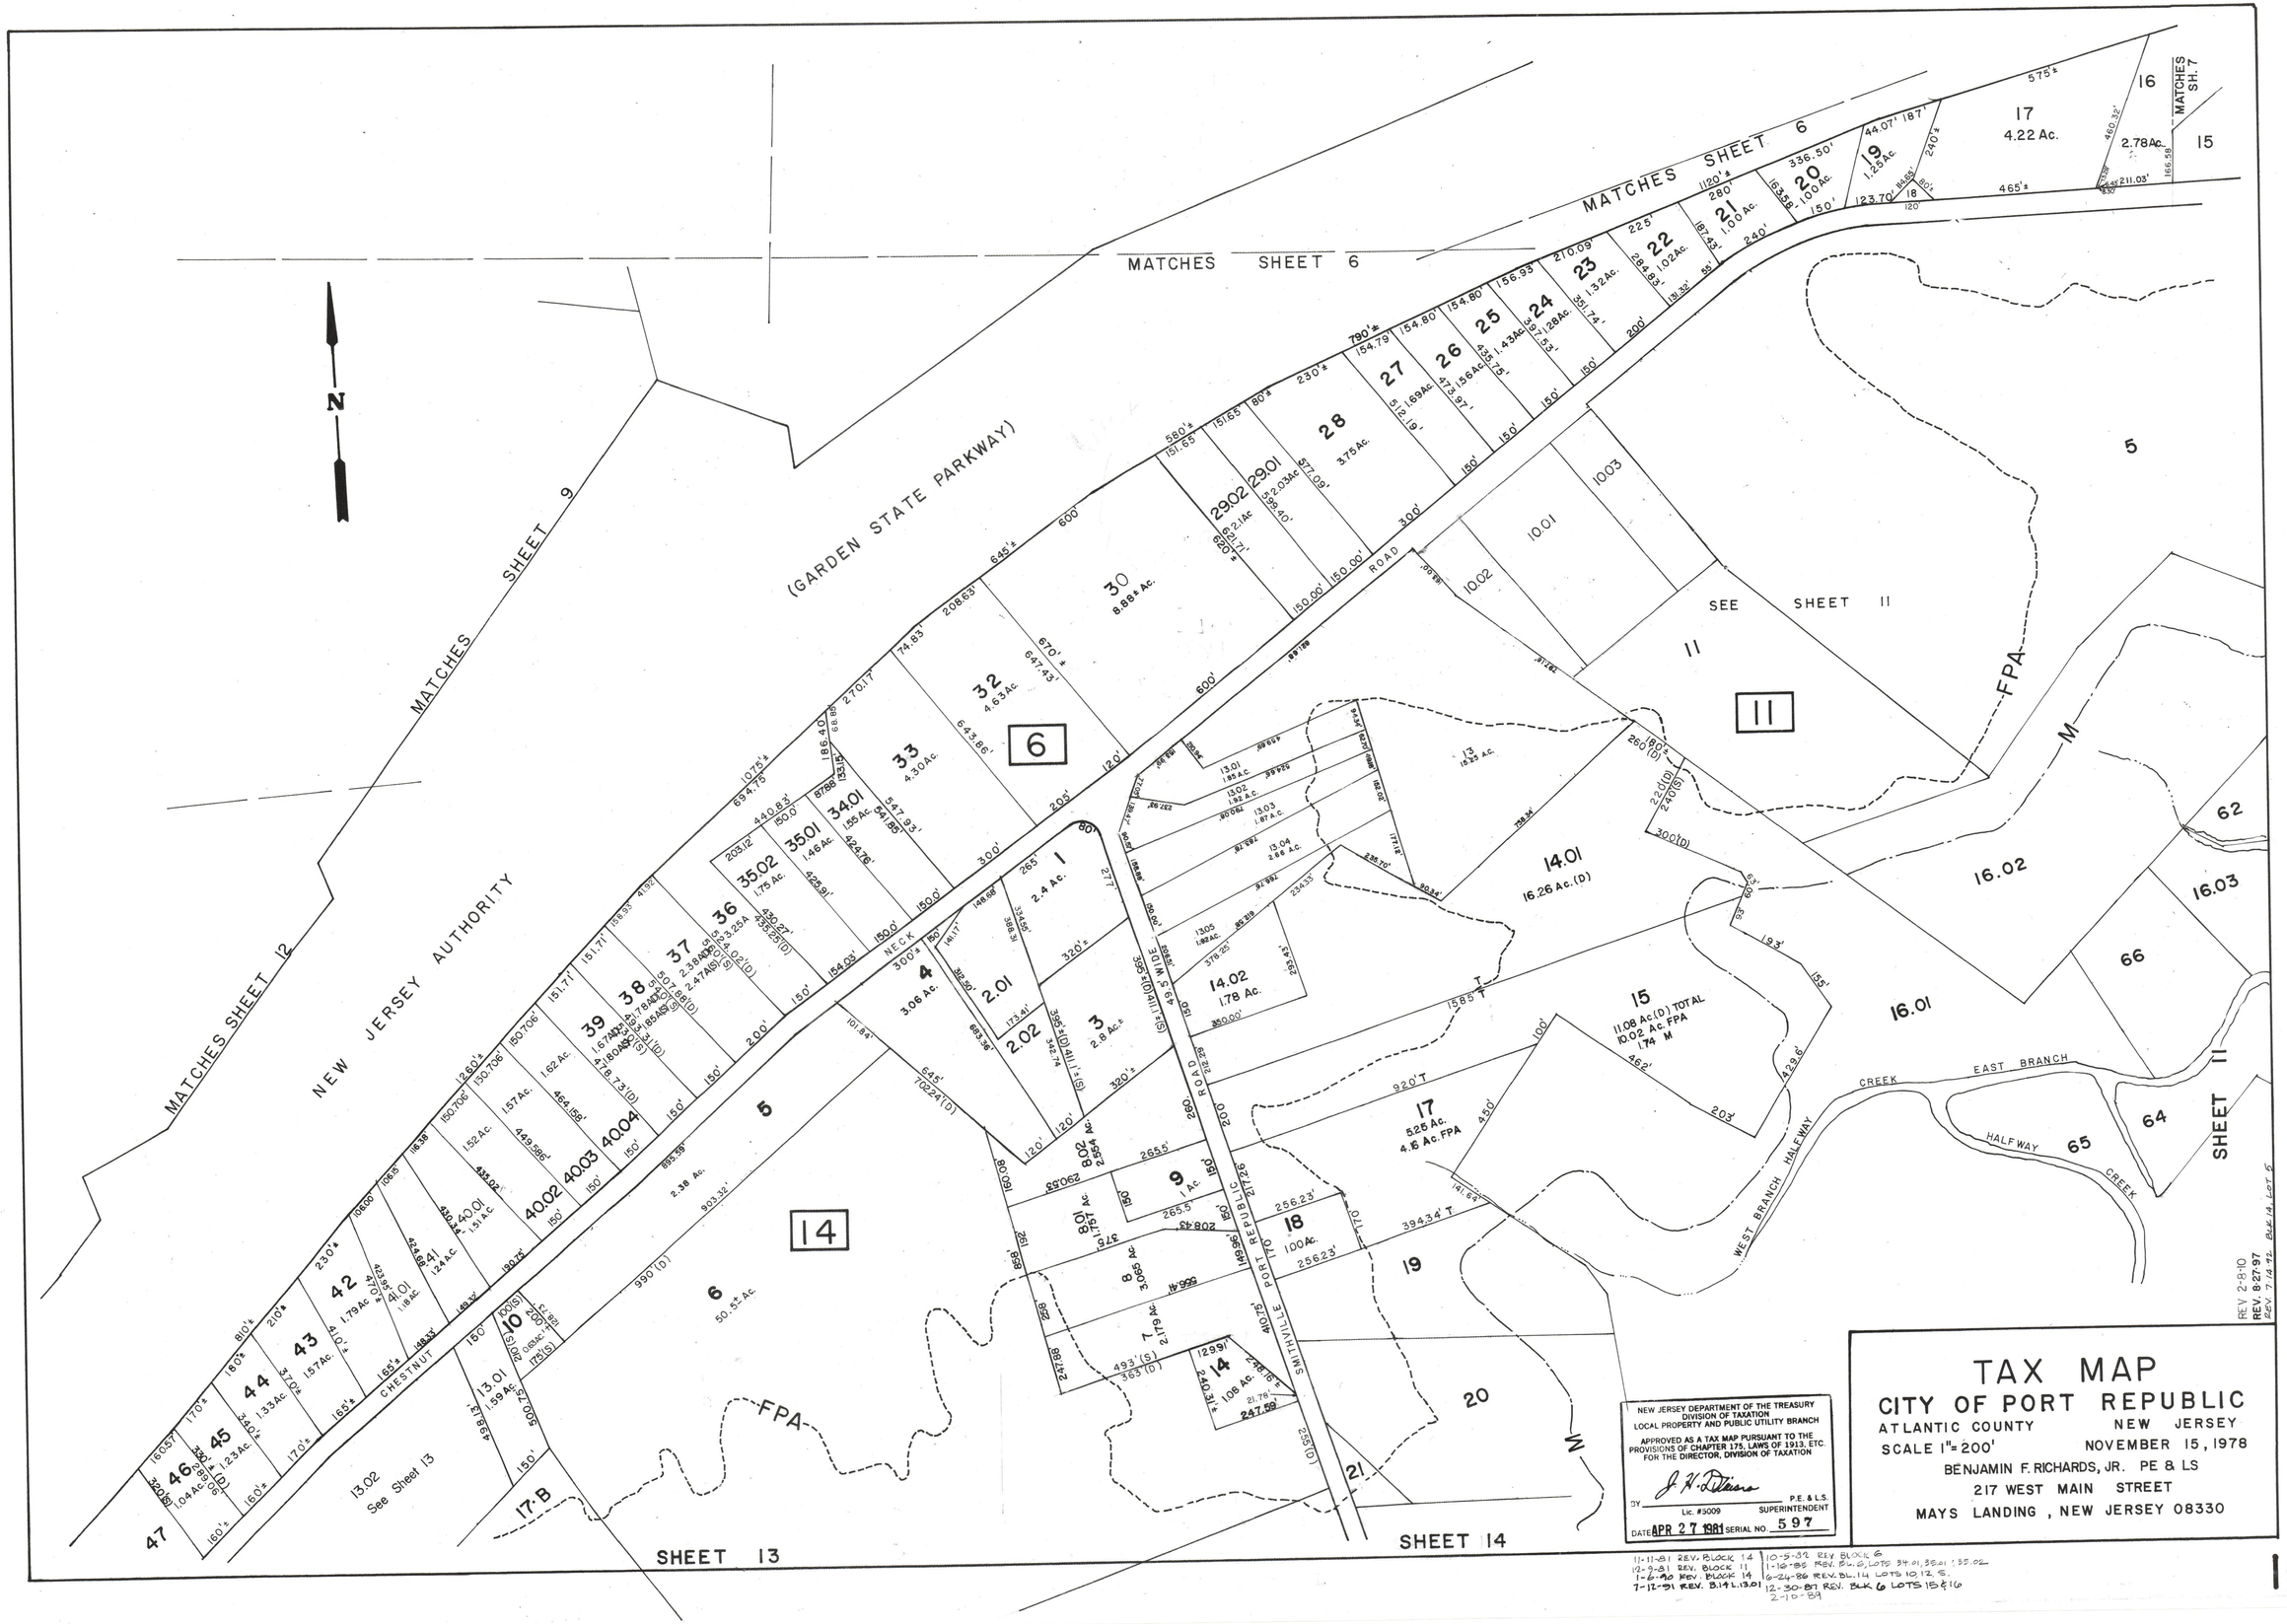

NEW JERSEY DEPARTMENT OF THE TREASURY
DIVISION OF TAXATION
LOCAL PROPERTY AND PUBLIC UTILITY BRANCH

APPROVED AS A TAX MAP PURSUANT TO THE PROVISIONS OF CHAPTER 175, LAWS OF 1913, ETC. FOR THE DIRECTOR, DIVISION OF TAXATION

BY J. H. DiLiano P.E. & L.S.
Lic. #5009 SUPERINTENDENT

DATE APR 27 1981 SERIAL NO. 597

TAX MAP
CITY OF PORT REPUBLIC

ATLANTIC COUNTY NEW JERSEY
SCALE 1"=200' NOVEMBER 15, 1978
BENJAMIN F. RICHARDS, JR. PE & LS
217 WEST MAIN STREET
MAYS LANDING, NEW JERSEY 08330

11-11-81 REV. BLOCK 14
12-9-81 REV. BLOCK 11
1-6-90 REV. BLOCK 14
7-12-91 REV. B.14 L.13.01
10-5-82 REV. BLOCK 6
1-16-85 REV. BL. 6, LOTS 34.01, 35.01 & 35.02
6-24-86 REV. BL. 14 LOTS 10, 12, 5.
12-30-87 REV. BLK 6 LOTS 15 & 16
2-10-89